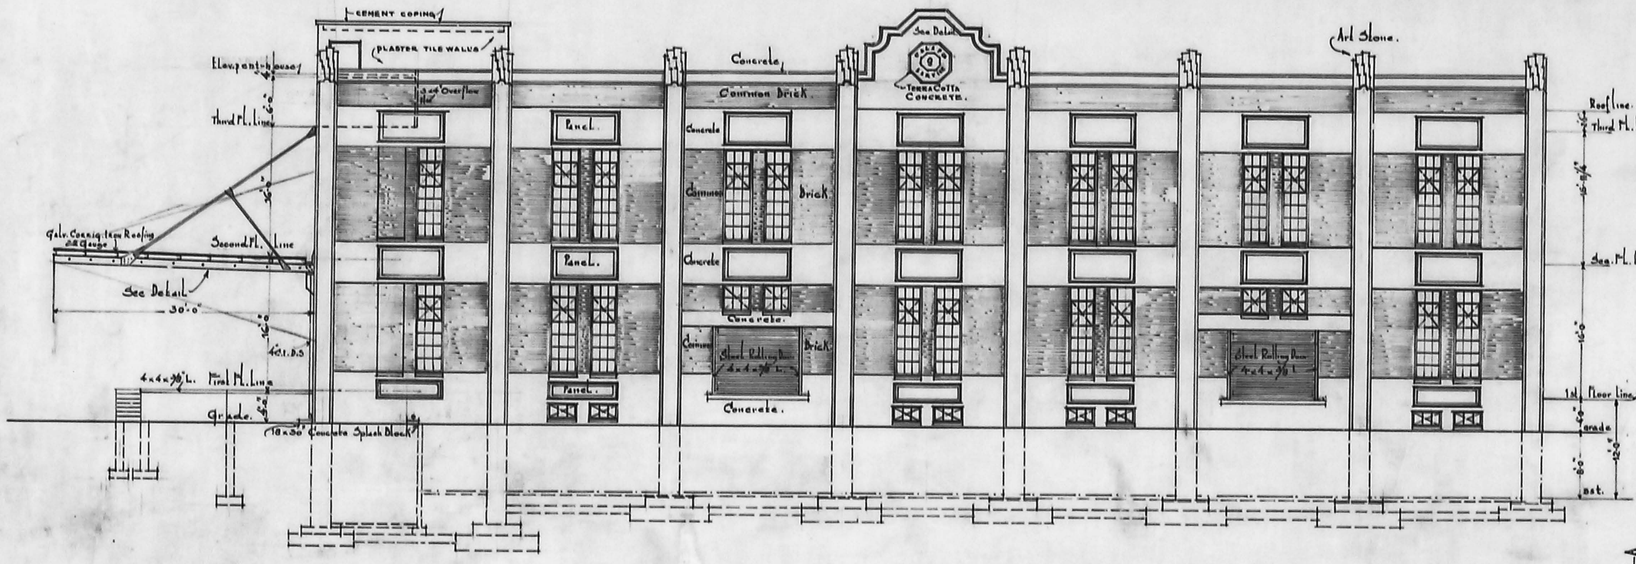

NORTH - ELEVATION.
Scale 1/8" = 1'0".

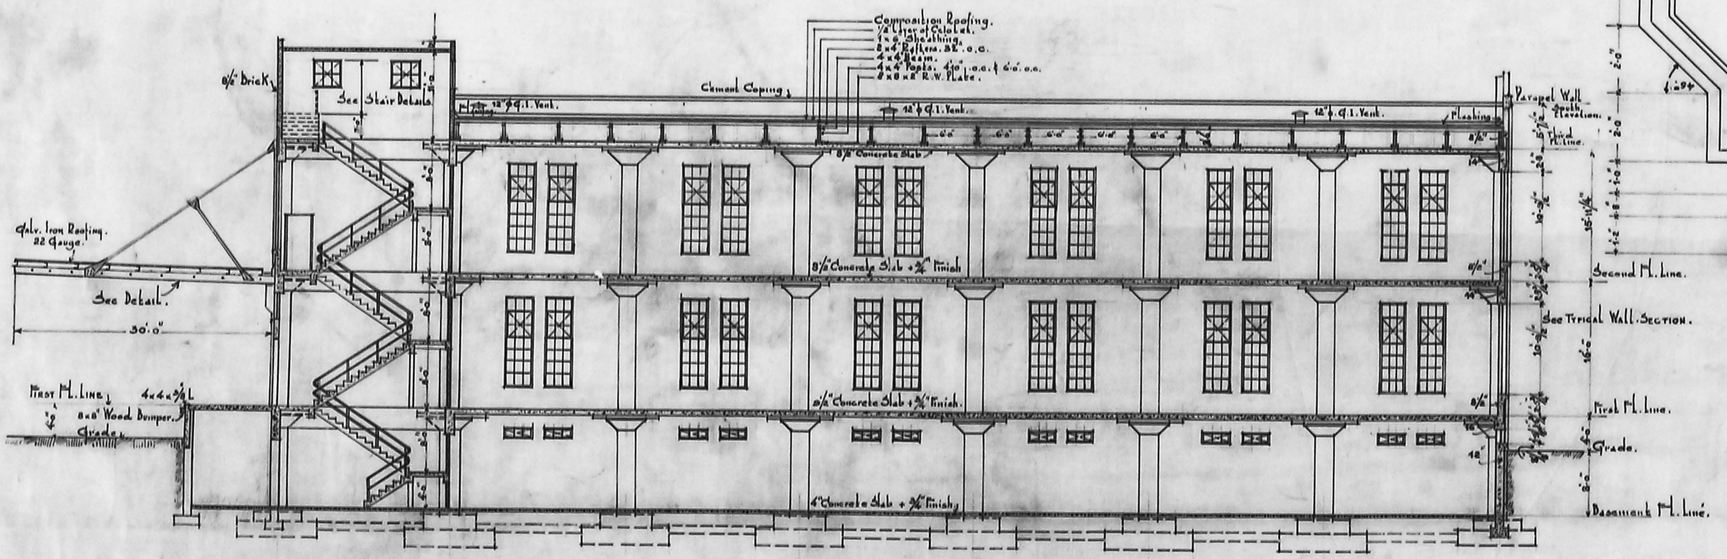

LONGITUDINAL - SECTION. B-B.
Scale 1/8" = 1'0".

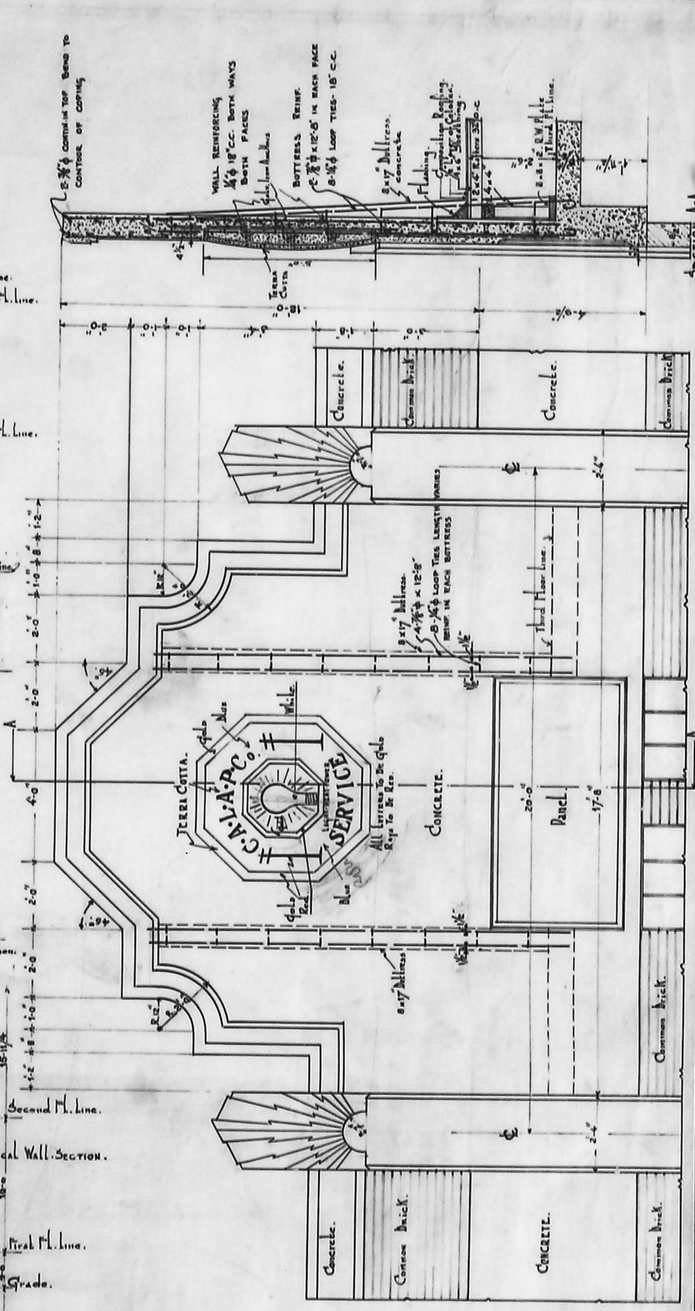

DETAIL OF EMBLEM.
Scale 1/2" = 1'0".

LESCHER & MAHONEY
ARCHITECTS
PHOENIX ARIZONA

WAREHOUSE FOR THE CENTRAL ARIZ. LIGHT & POWER CO.
PHOENIX. ARIZ.

ARCHITECTURAL
DRAWN BY: M.M.
TRACED BY: M.M.
REVISED BY:
CHECKED BY: R.W.L.
AUG. 1928

Job 523
Sheet 5