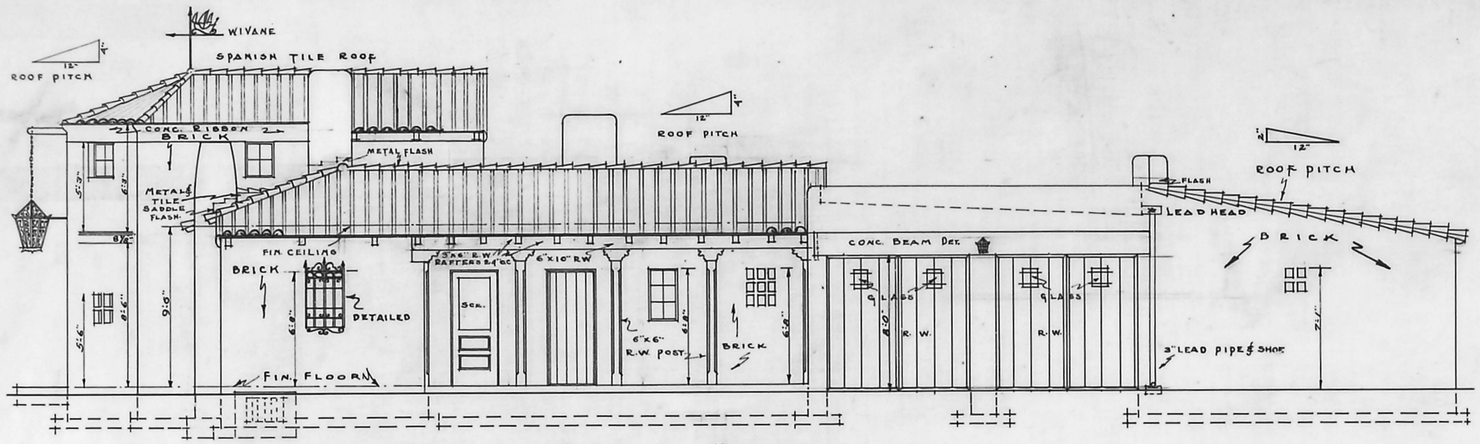

WEST ELEVATION
SCALE 1/4" = 1'-0"

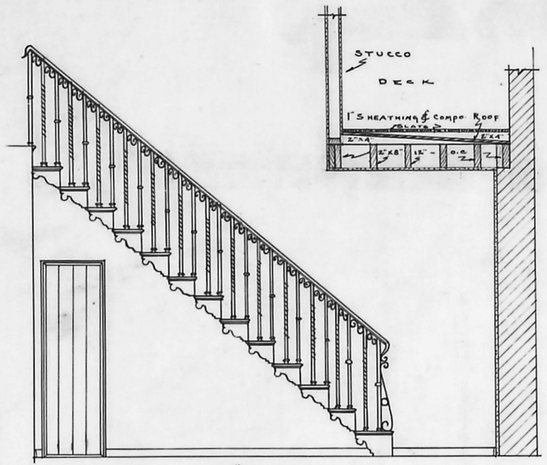

ELEV. OF STAIRS & CONST. OF DECK
SCALE 1/2" = 1'-0"

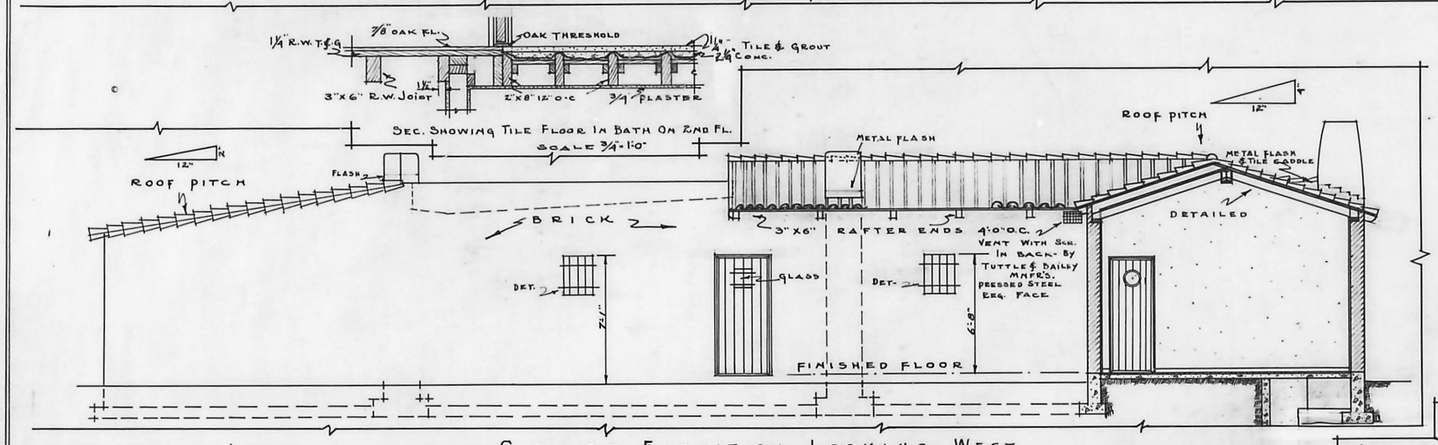

SEC. SHOWING TILE FLOOR IN BATH ON 2ND FL.
SCALE 3/4"-1'-0"

COURT ELEVATION LOOKING WEST
SCALE 1/4" = 1'-0"

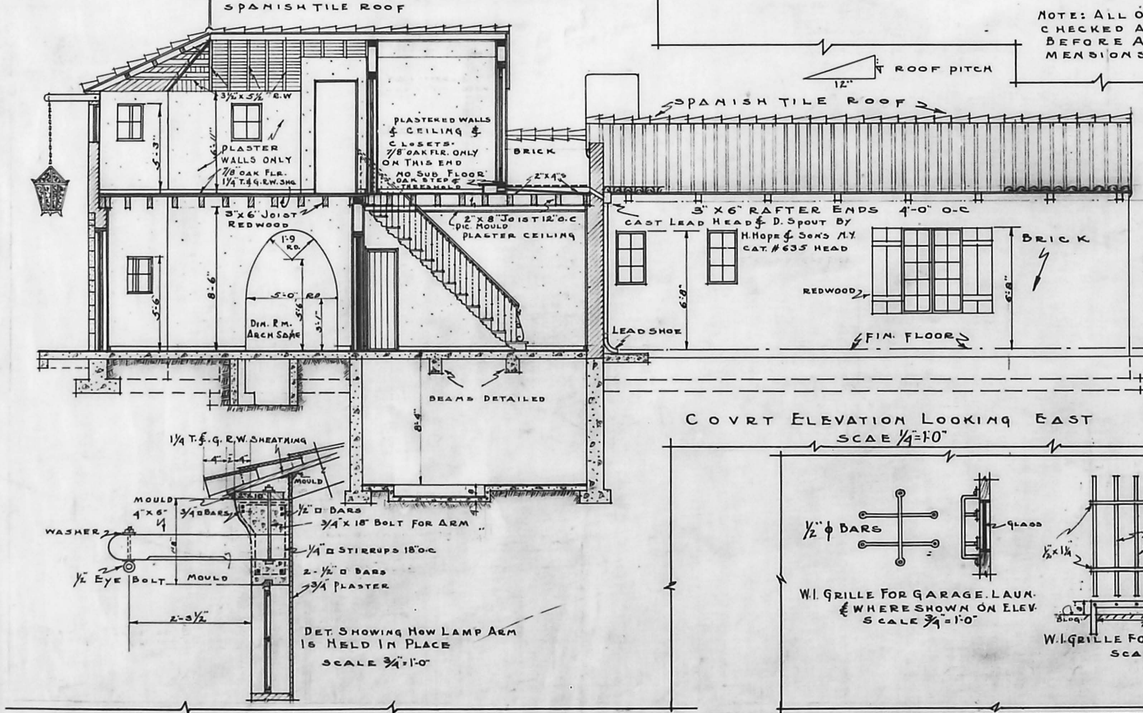

NOTE: ALL OPENINGS TO BE CHECKED AT SITE OF JOB BEFORE ACCEPTING DIMENSIONS SHOWN ON W.I. DET.

COURT ELEVATION LOOKING EAST
SCALE 1/4" = 1'-0"

DET. SHOWING HOW LAMP ARM IS HELD IN PLACE
SCALE 3/4" = 1'-0"

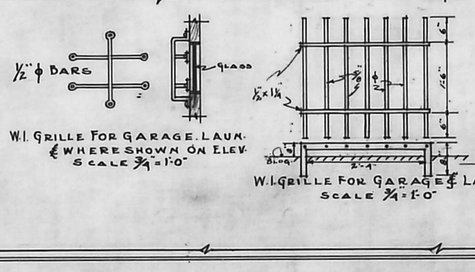

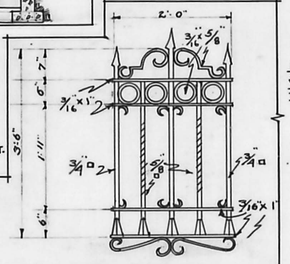

DET. OF BATH ROOM GRILLE
SCALE 3/4" = 1'-0"
GRILLE TO PROJECT 4"

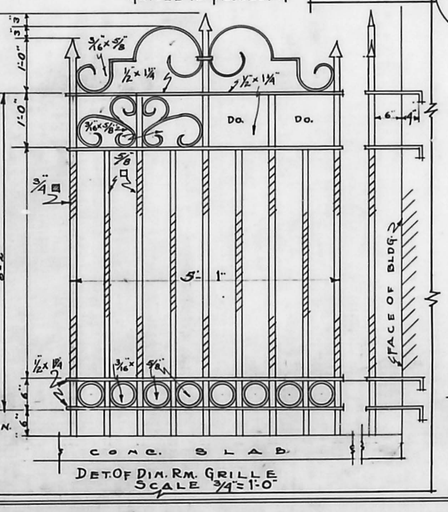

DET. OF DIN. RM. GRILLE
SCALE 3/4" = 1'-0"

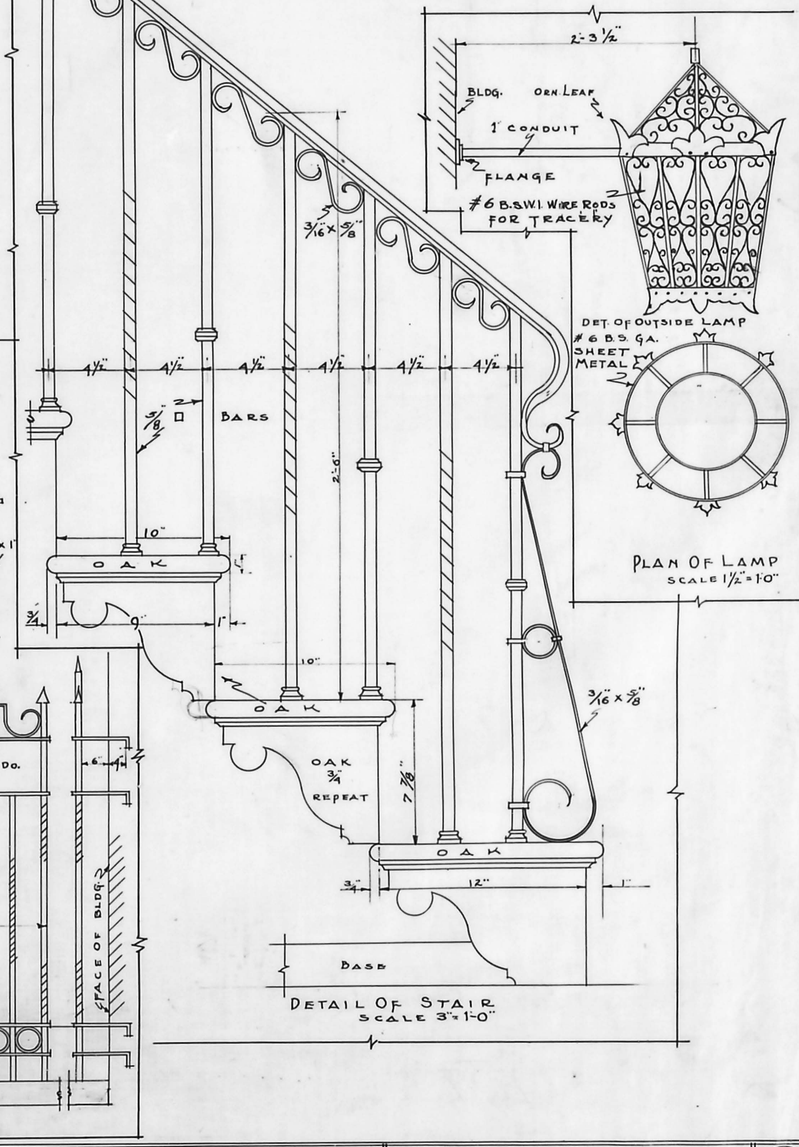

DETAIL OF STAIR
SCALE 3" = 1'-0"

PLAN OF LAMP
SCALE 1 1/2" = 1'-0"

LESCHER & MAHONEY
ARCHITECTS
PHOENIX ARIZ.

RESIDENCE FOR MR. ARTHUR ANTONISEN. ESQ.

S.E. COR. ORANGEWOOD AND CENTRAL AVE.

PHOENIX ~ ARIZONA

ARCHITECTURAL
DRAWN BY J.B.H.
TRACED BY J.B.H.
CHECKED BY L.J.M.
REVISED BY
DATE OCTOBER 1927

JOB 484
SHEET 5