


## BASEMENT FLOOR PLAN

SCALE ¼"= 1'-0"

NOTE
HEATING CONTRACTOR TO CHECK SIZE OF PRESENT FLUE AND MAKE ALL CHANGES NECESSARY AS DIRECTED BY ARCHITECT.
FLUE TO BE 16"x16" INSIDE SIZE AND 40'-0" HIGH ABOVE ℄ OF SMOKE PIPE

HEATING PIPES
STEAM MAIN
STEAM RETURN
RADIATORS FOR BASEMENT TO BE "PEERLESS" WALL RADIATORS HUNG FROM CEILING

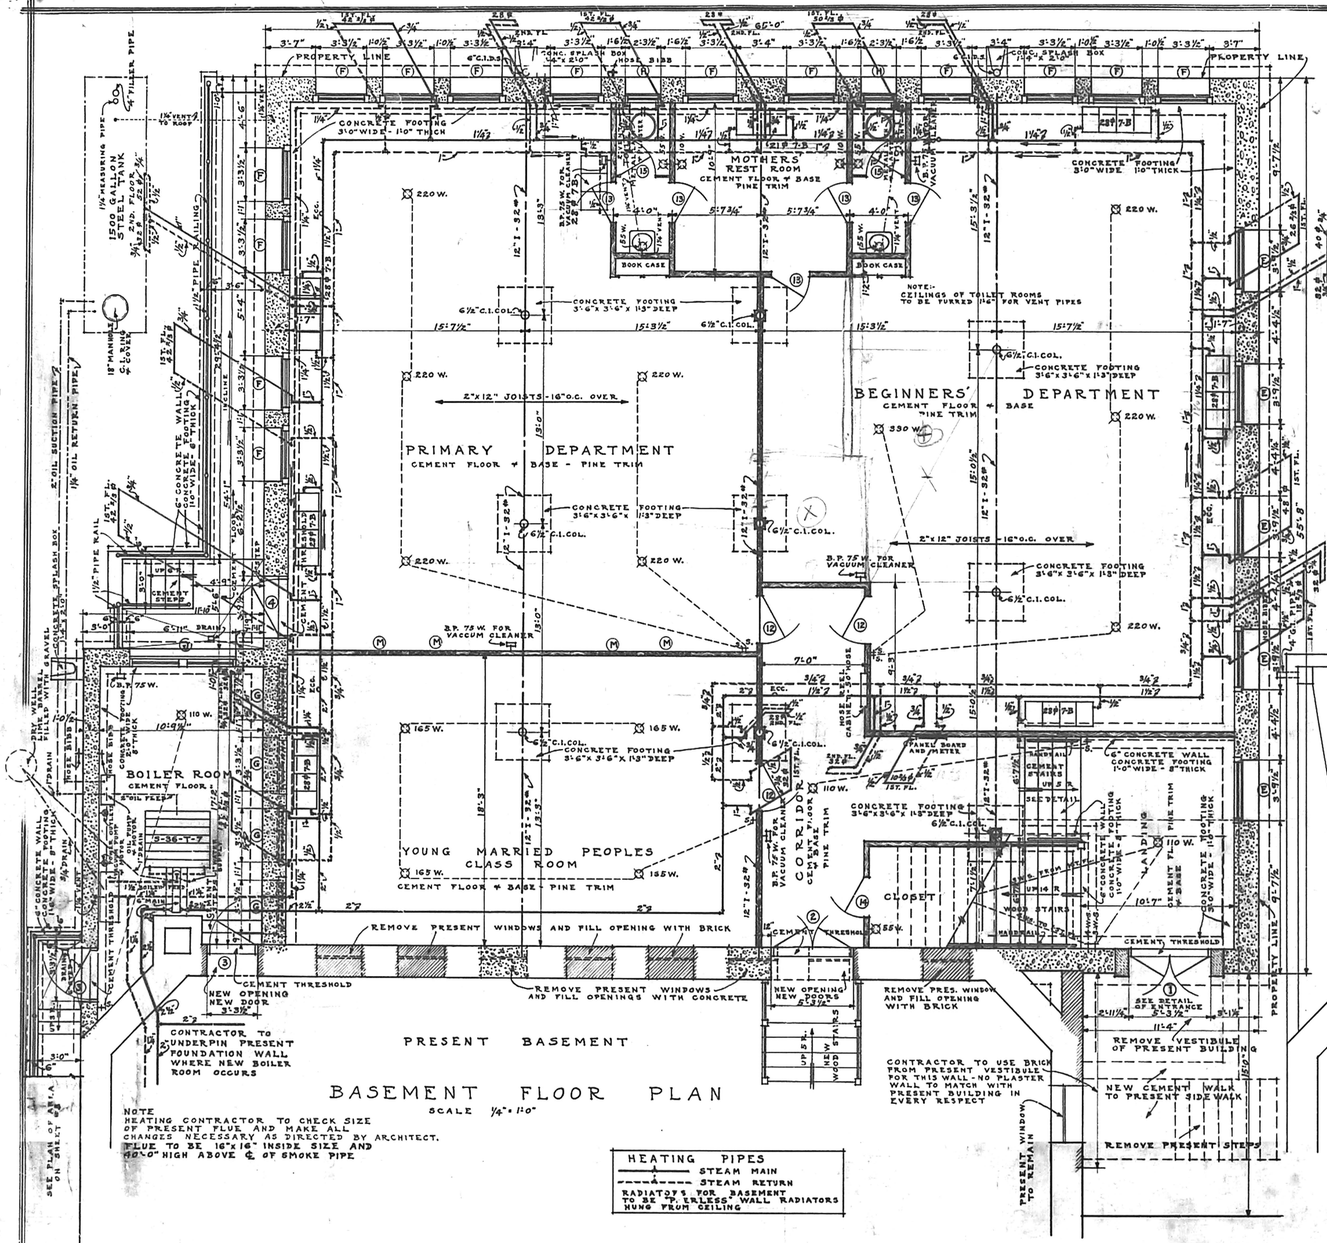


## FIRST FLOOR PLAN

SCALE ¼"= 1'-0"

NOTES:-
CONTRACTOR MUST VERIFY ALL DIMENSIONS AT BUILDING
DIMENSIONS FROM ROUGH TO ROUGH
ALL STUD WALLS - 2"x 4"- 16" o.c.
METAL LATH AND PLASTER AROUND ALL C.I. COLUMNS IN STUD PARTITIONS

RADIATORS FOR FIRST FLOOR TO BE "PEERLESS" 2 COLUMN - 26" HIGH

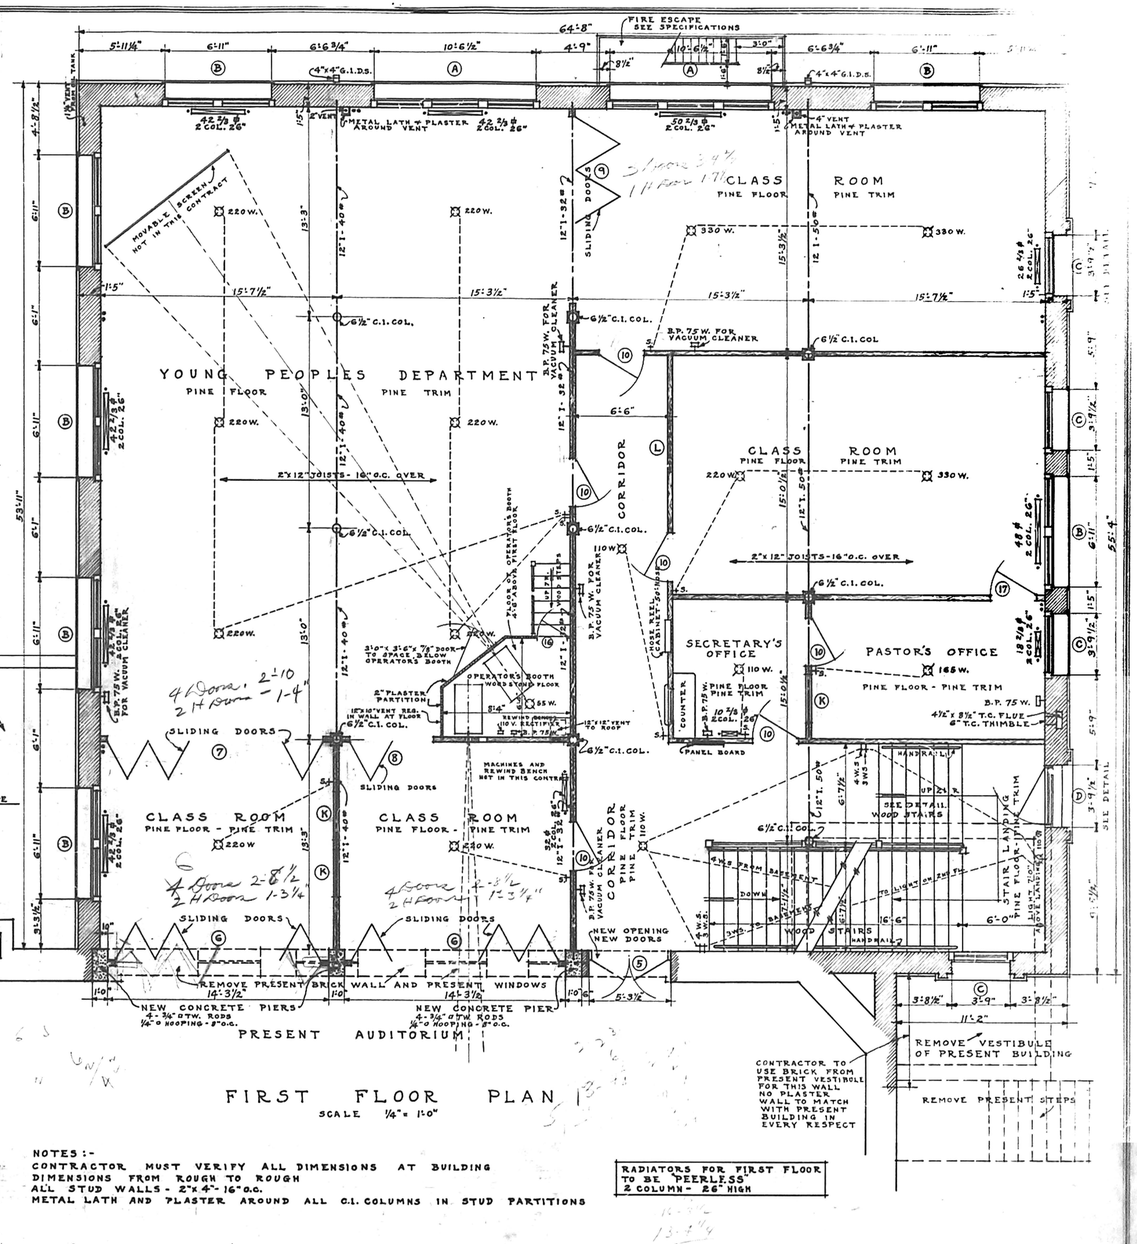LESCHER & MAHONEY
ARCHITECTS
PHOENIX ARIZONA

# SUNDAY SCHOOL ADDITION — FIRST METHODIST CHURCH
PHOENIX ARIZONA

SCALE AS SHOWN
DRAWN BY J.P.S. REVISED BY
TRACED BY J.P.S. CHECKED BY R.W.L.
DATE JUNE 1923

396