NOTES ON HEATING
RETURNS TO BE PLACED ABOVE FLOOR, EXCEPT BETWEEN POINTS "A" & "B". - AT POINT "A" - PIPE TO BE PROVIDED, WITH PROPER SIZED VALVE, LOCATED BENEATH TRAP DOOR AND DRAINED TO EXTERIOR OF BUILDING.
ALL MAINS IN ATTIC. - RETURNS - TO BE RUN CLOSE TO WALL, FOR HANGERS, SEE SPECIFICATIONS.
KEY :- RETURNS, - - - - - MAINS, ———

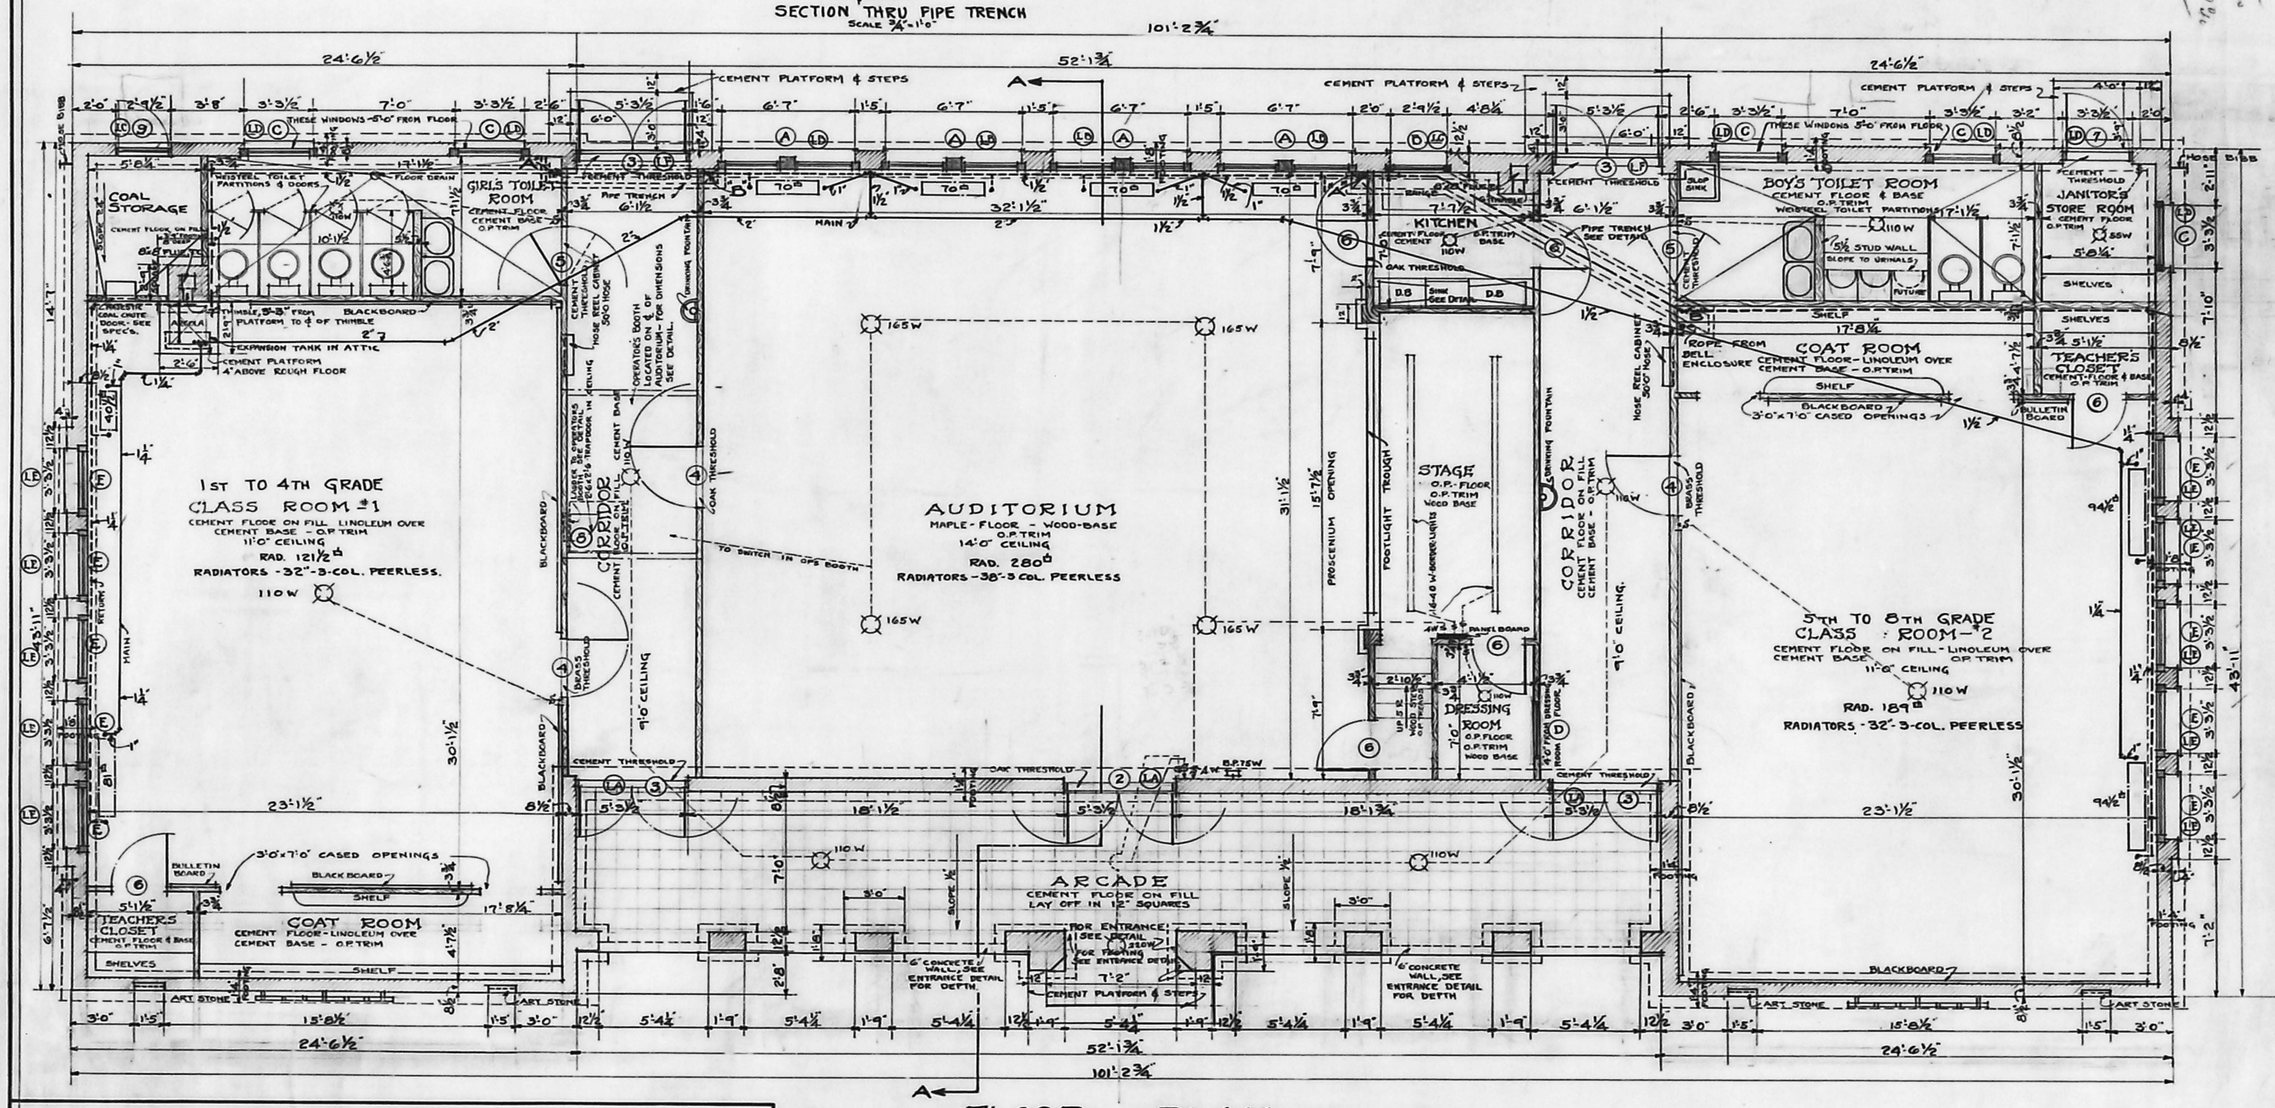

FLOOR PLAN
SCALE - 1/4" = 1'0"

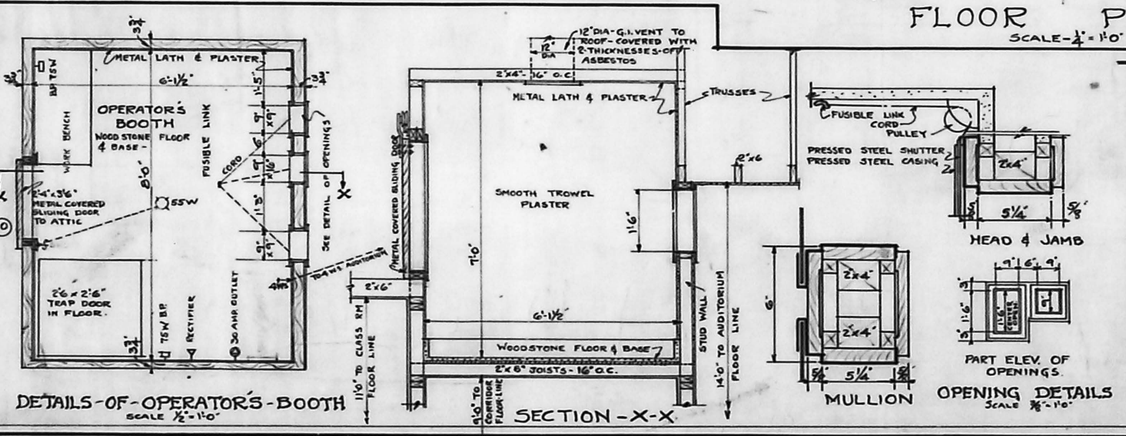

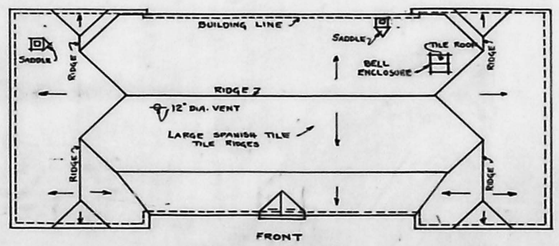

ROOF - PLAN
SCALE 1/16" = 1'0"

NOTE:-
FOR FOOTING SEE PLAN & WALL SECTIONS.
ALL DIMENSIONS ROUGH TO ROUGH - EXCEPTING BRICK DIMENSIONS WHICH ARE FROM FINISH TO ROUGH - AND AT ARCADE FROM FINISH TO FINISH.
TOILET PARTITIONS & DOORS "WEISTEEL"
CHIMNEY FROM BOILER TO BE 25'-0" IN HEIGHT FROM ¢ OF THIMBLE.
BOILER TO BE "IDEAL ASSEMBLED SECTIONAL BOILER W-1206"
PROVIDE DRIP PAN FOR EXPANSION TANK IN ATTIC, SAME TO BE DRAINED TO EXTERIOR OF BUILDING.
PROVIDE TRAP DOORS IN PIPE TRENCHES AT POINTS MARKED "A" & "B"

BOARD OF TRUSTEES
J. A. HILL
W. R. FLEMING
E. S. BETTLER

LESCHER & MAHONEY
ARCHITECTS
PHOENIX — ARIZONA

FLOOR PLAN & DETAILS
ELEMENTARY - SCHOOL - FOR - COLDWATER - DIST. # 44
COLDWATER - MARICOPA - COUNTY - ARIZONA

SCALE AS SHOWN
DRAWN BY - H.S.K
TRACED BY - H.S.K
REVISED BY
CHECKED BY L.J.M
DATE - SEPT - 1924

418
1