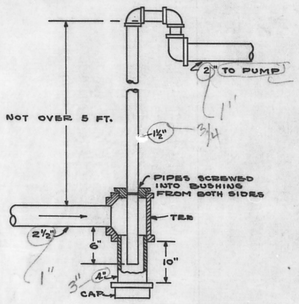

DETAIL OF LIFT FITTING
NO SCALE

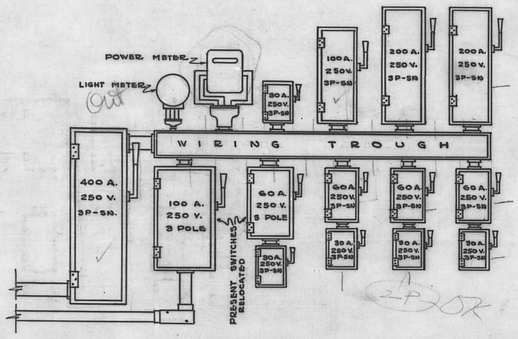

SCHEMATIC ARRANGEMENT OF SWITCHBOARD
SCALE 3/4" = 1'-0"

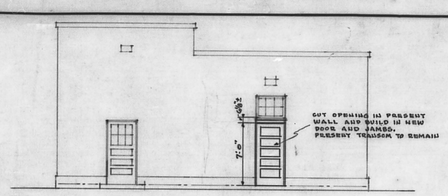

EAST ELEVATION
SCALE 1/8" = 1'-0"

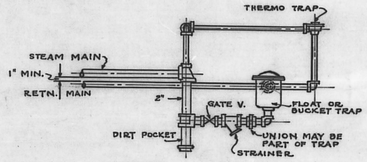

DETAIL - END OF MAIN
No Scale

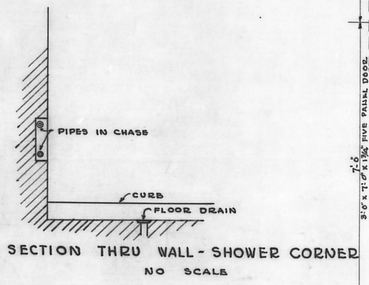

SECTION THRU WALL - SHOWER CORNER
NO SCALE

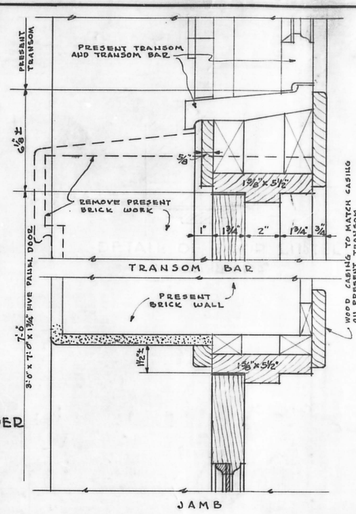

DETAILS OF NEW DOOR
SCALE 3" = 1'-0"

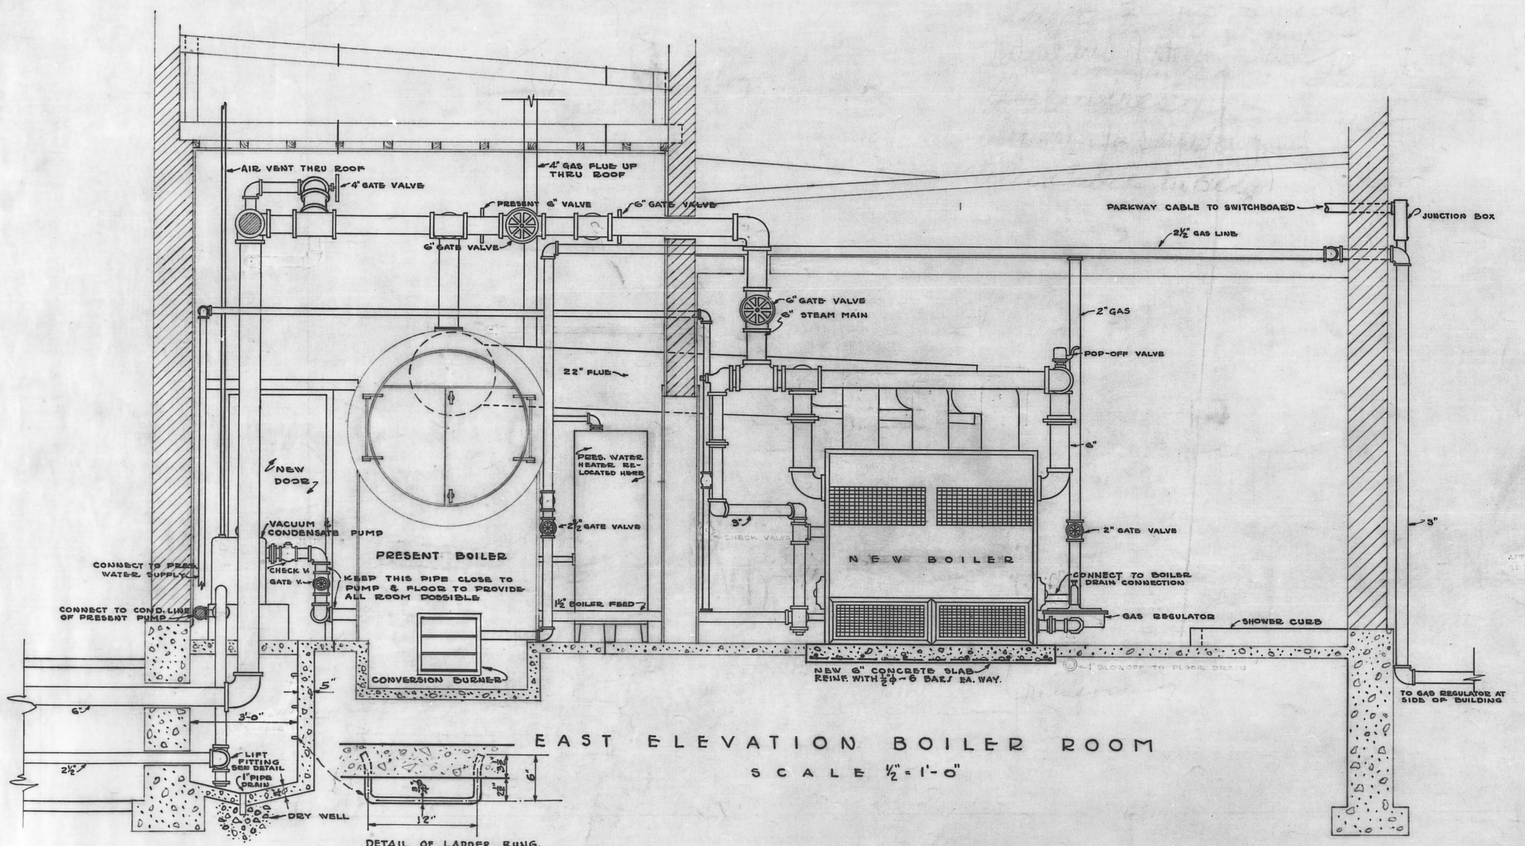

EAST ELEVATION BOILER ROOM
SCALE 1/2" = 1'-0"

DETAIL OF LADDER RUNG.
Scale 1½" = 1'-0"

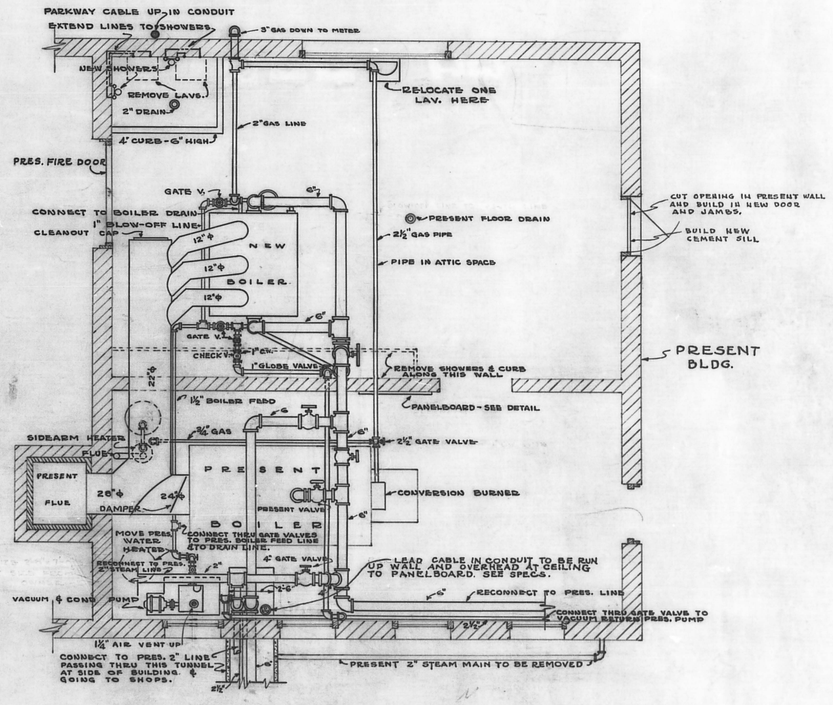

PLAN OF BOILER ROOM
SCALE 1/4" = 1'-0"

APPROVED
[redacted]
CONTRACTOR

REGISTERED PROFESSIONAL ARCHITECT CERTIFICATE EXPIRES ROYAL W. LESCHER AND LESLIE J. MAHONEY DEC. 31, 1939 ARIZONA, U.S.A.

DRAWN BY C.C. SAWYER TRACED BY C.C.S. CHECKED BY R.W.L. REVISED DATE FEB. 1939	BOARD OF EDUCATION H.D. McKEE — PRESIDENT W.A. VAN SANT — CLERK H.D. BETTS — MEMBER E.B. THURMAN — MEMBER W.L. SMITH — MEMBER C.A. YOEMAN — SUPERINTENDENT	ADDITIONS TO A CENTRAL HEATING PLANT FOR GLENDALE UNION HIGH SCHOOL DISTRICT OF MARICOPA COUNTY — ARIZONA AT GLENDALE

P.W.A. DOCKET Nº ARIZ. 1058-F

LESCHER AND MAHONEY ARCHITECTS
1100 TITLE & TRUST BLDG.
PHOENIX — ARIZONA

COMM. Nº 885
SHEET Nº 2