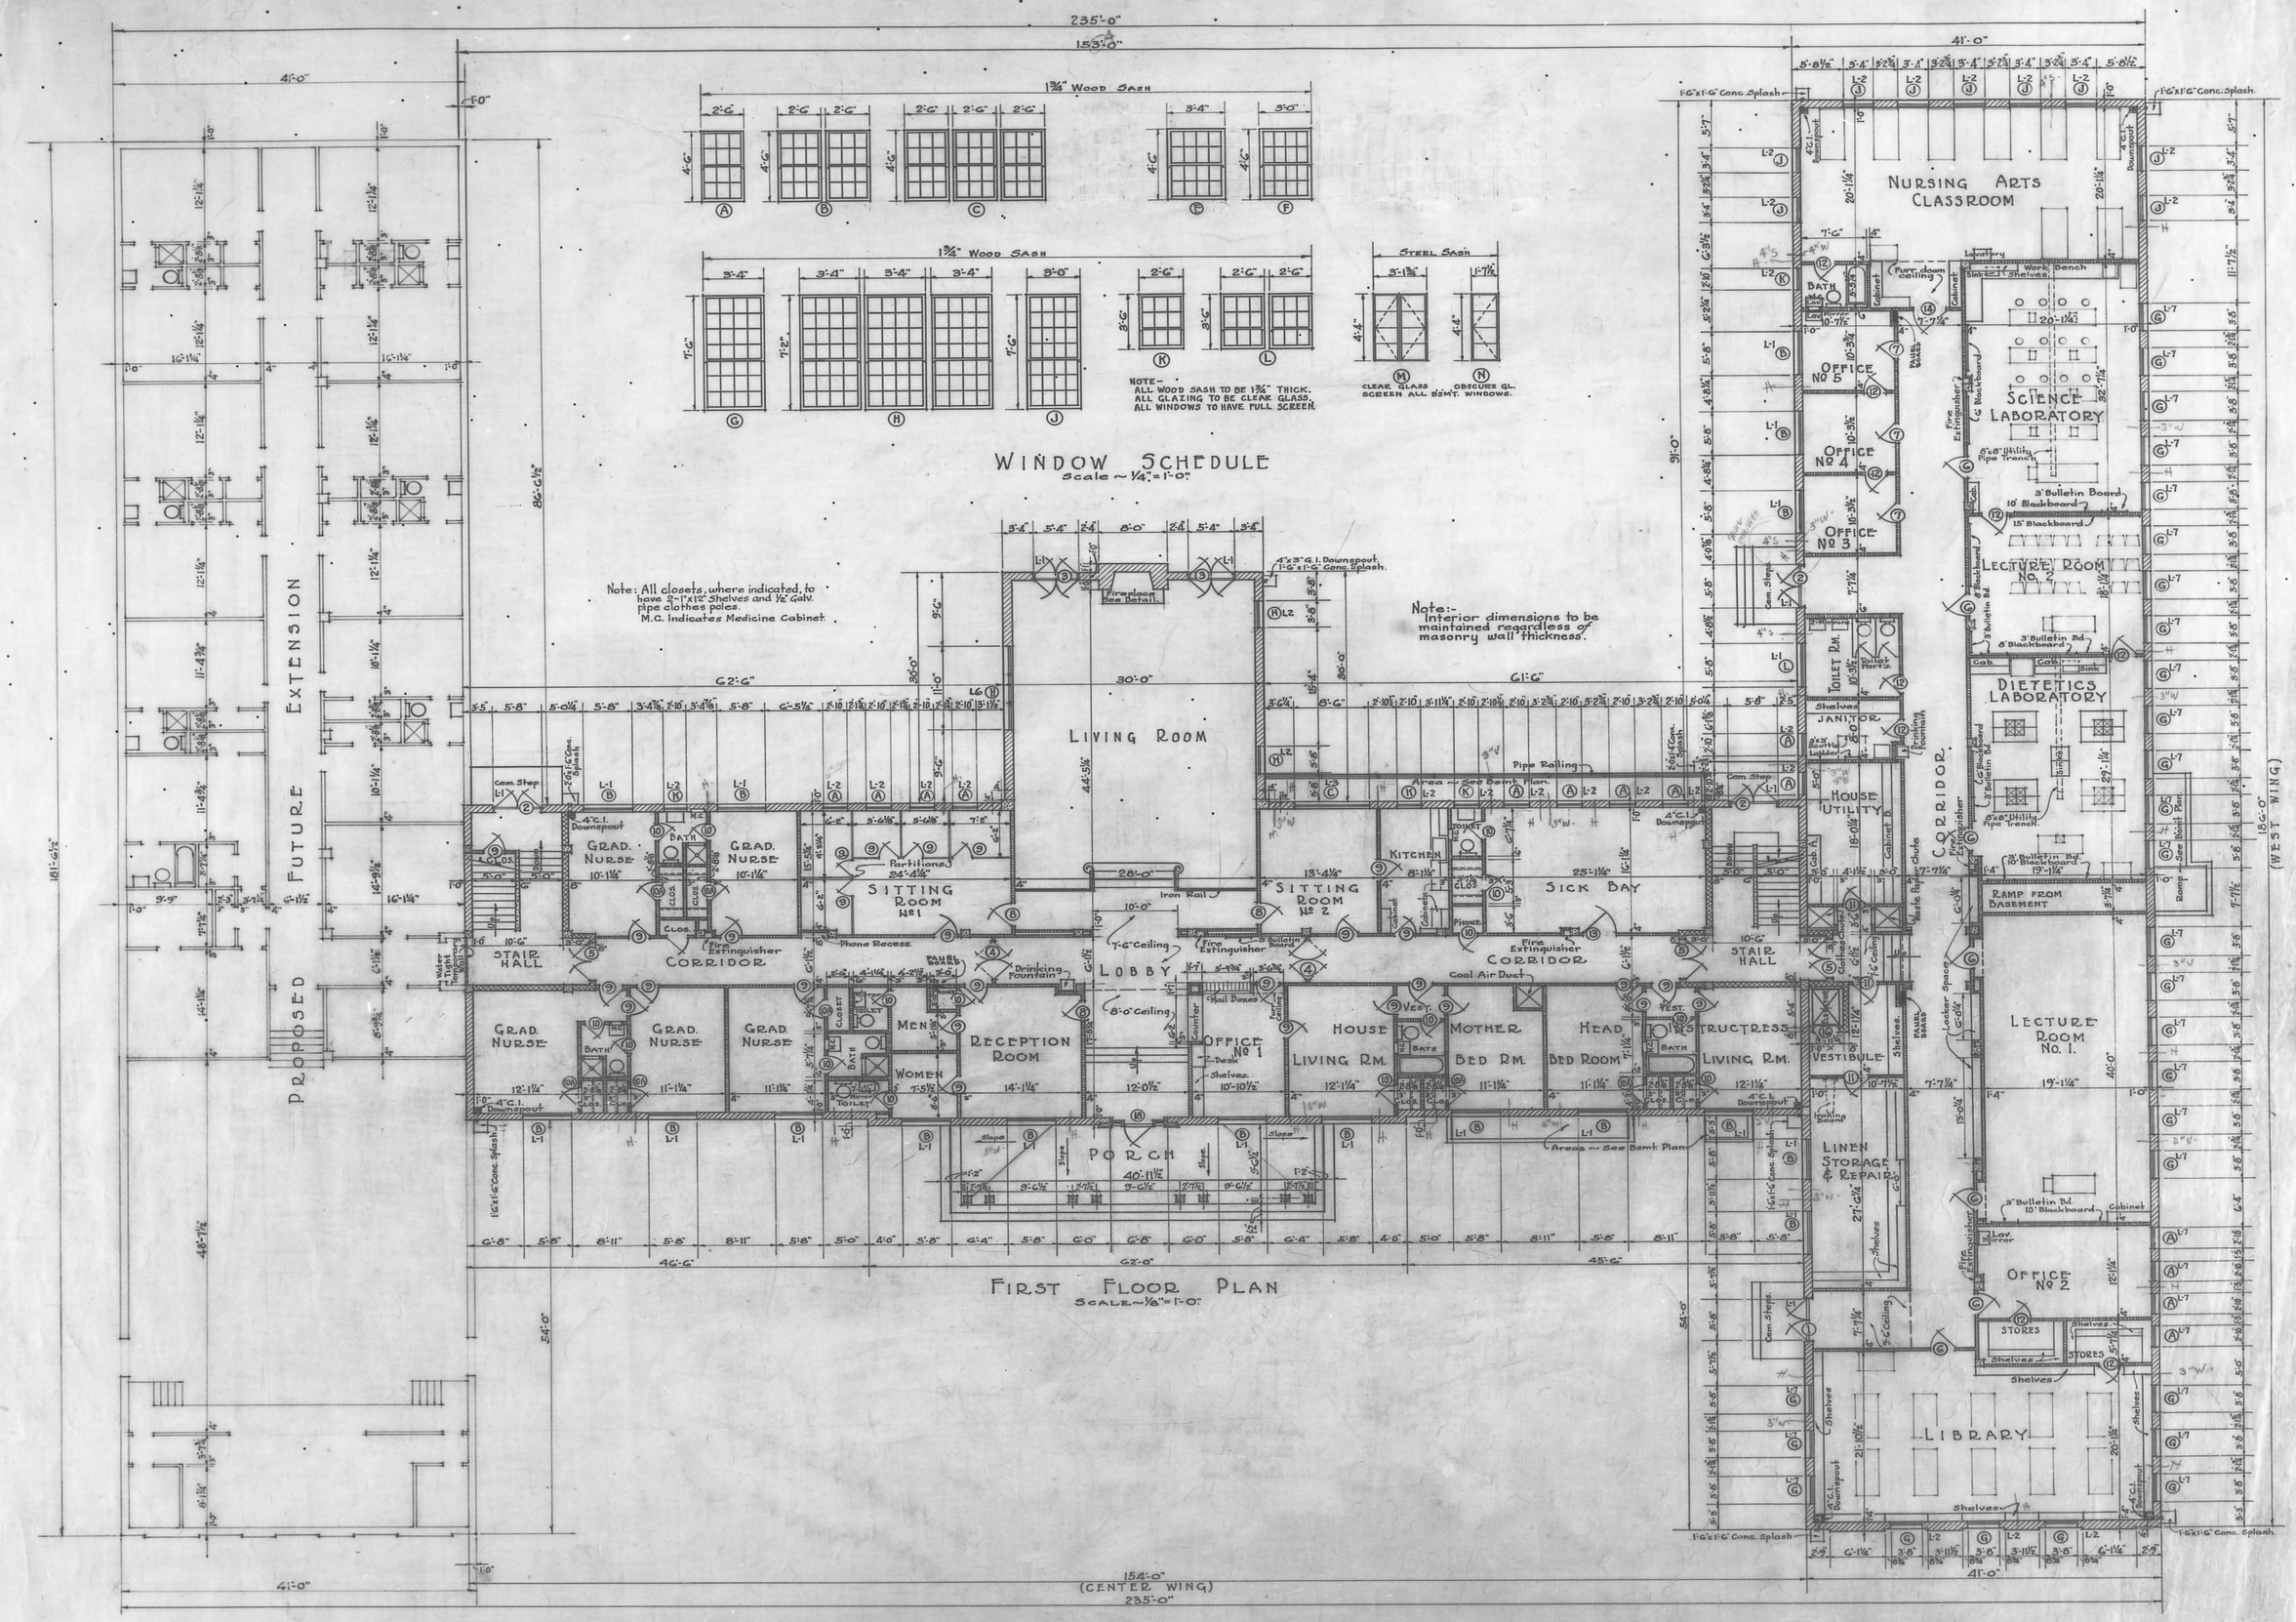

DRAWN BY K.S. TRACED BY K.S. CHECKED BY R.W.L. REVISED BY DATE - DEC. 1944	A NURSES HOME AND TRAINING SCHOOL FOR GOOD SAMARITAN HOSPITAL PHOENIX ARIZONA	PROJECT No ARIZ. 2-164-N.	LESCHER AND MAHONEY ARCHITECTS PHOENIX - ARIZONA
COMM. No 1195	SHEET No 2-11		