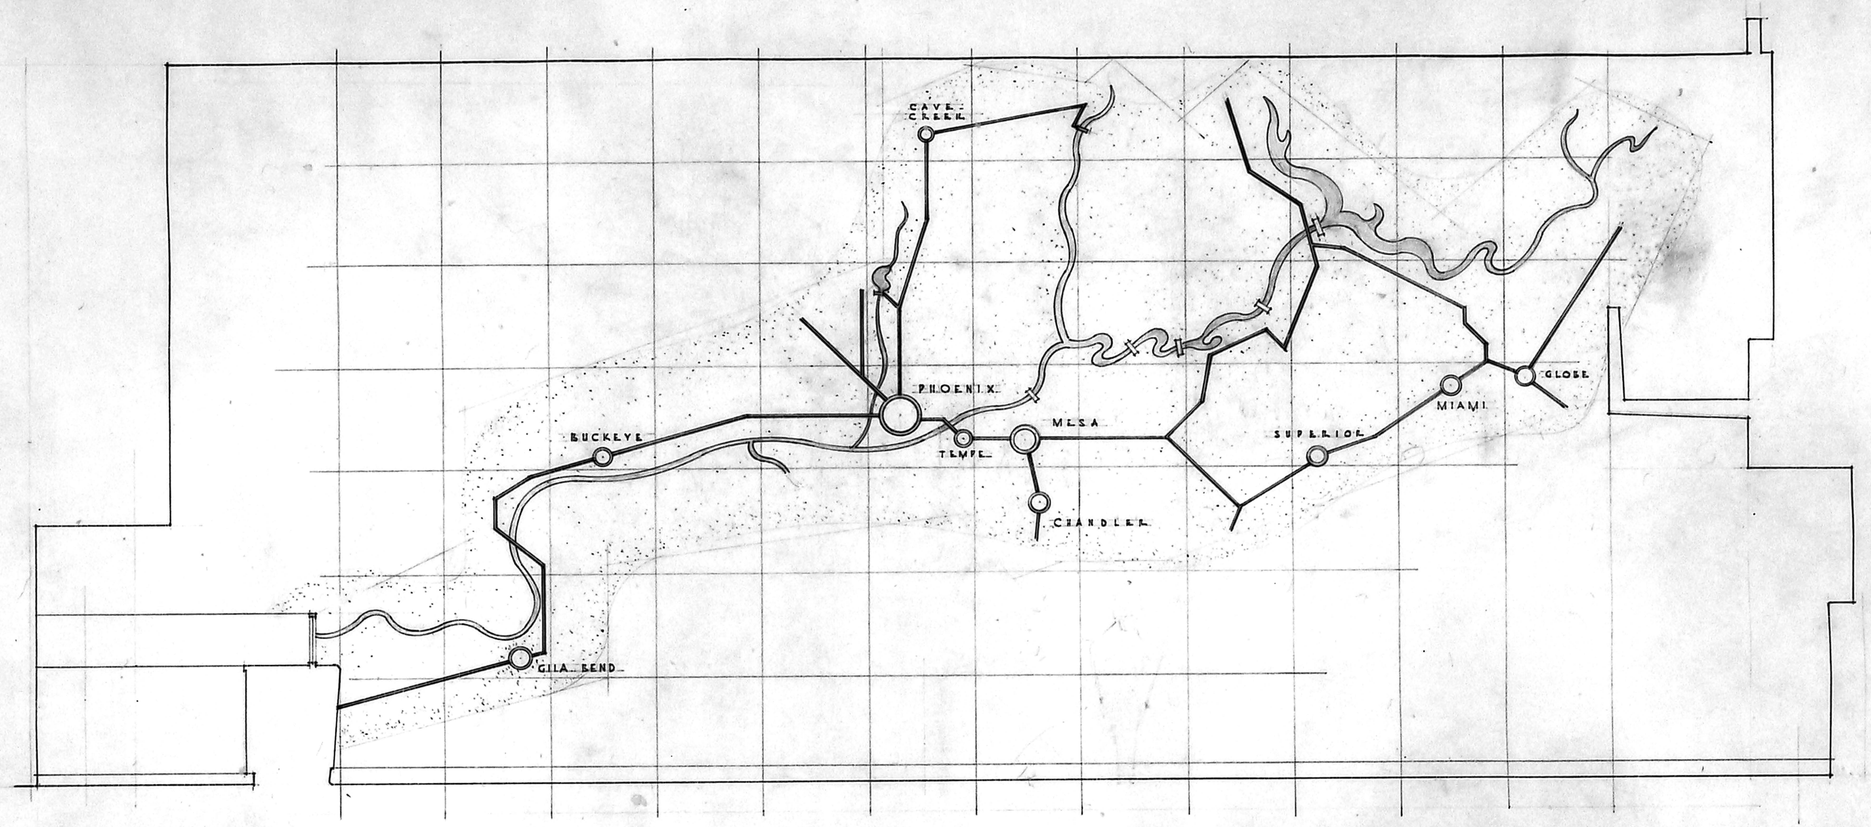

ELEVATION OF EAST WALL - BANKING ROOM

SCALE ½" = 1'-0"

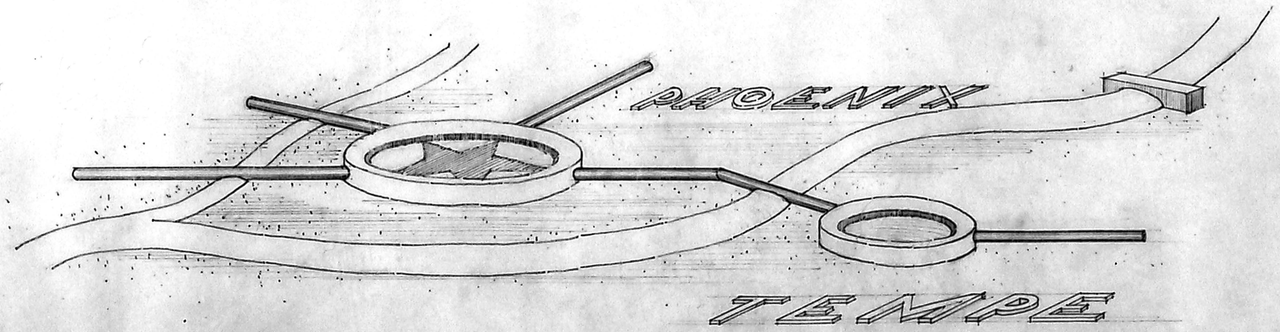

DRAWN BY TRACED " CHECKED " DATE:	REVISIONS	BUILDING FOR THE BANK OF DOUGLAS MONROE STREET AT FIRST AVENUE - PHOENIX, ARIZONA	LESCHER & MAHONEY ARCHITECTS PHOENIX ARIZONA	COMM NO 1296 SHEET NO.