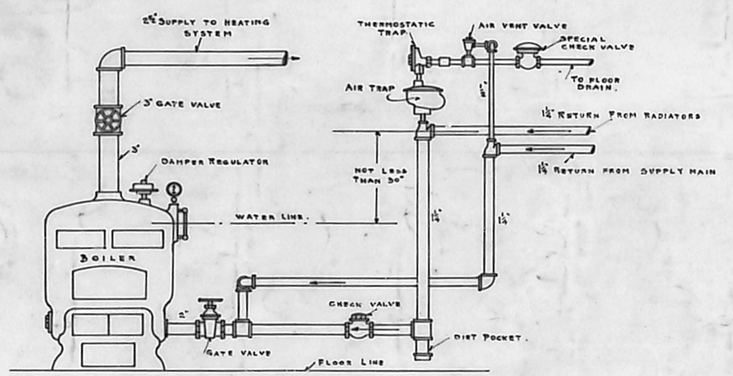

Boiler Connections Thermo Modulating System of Vapor Heating.

No Scale.

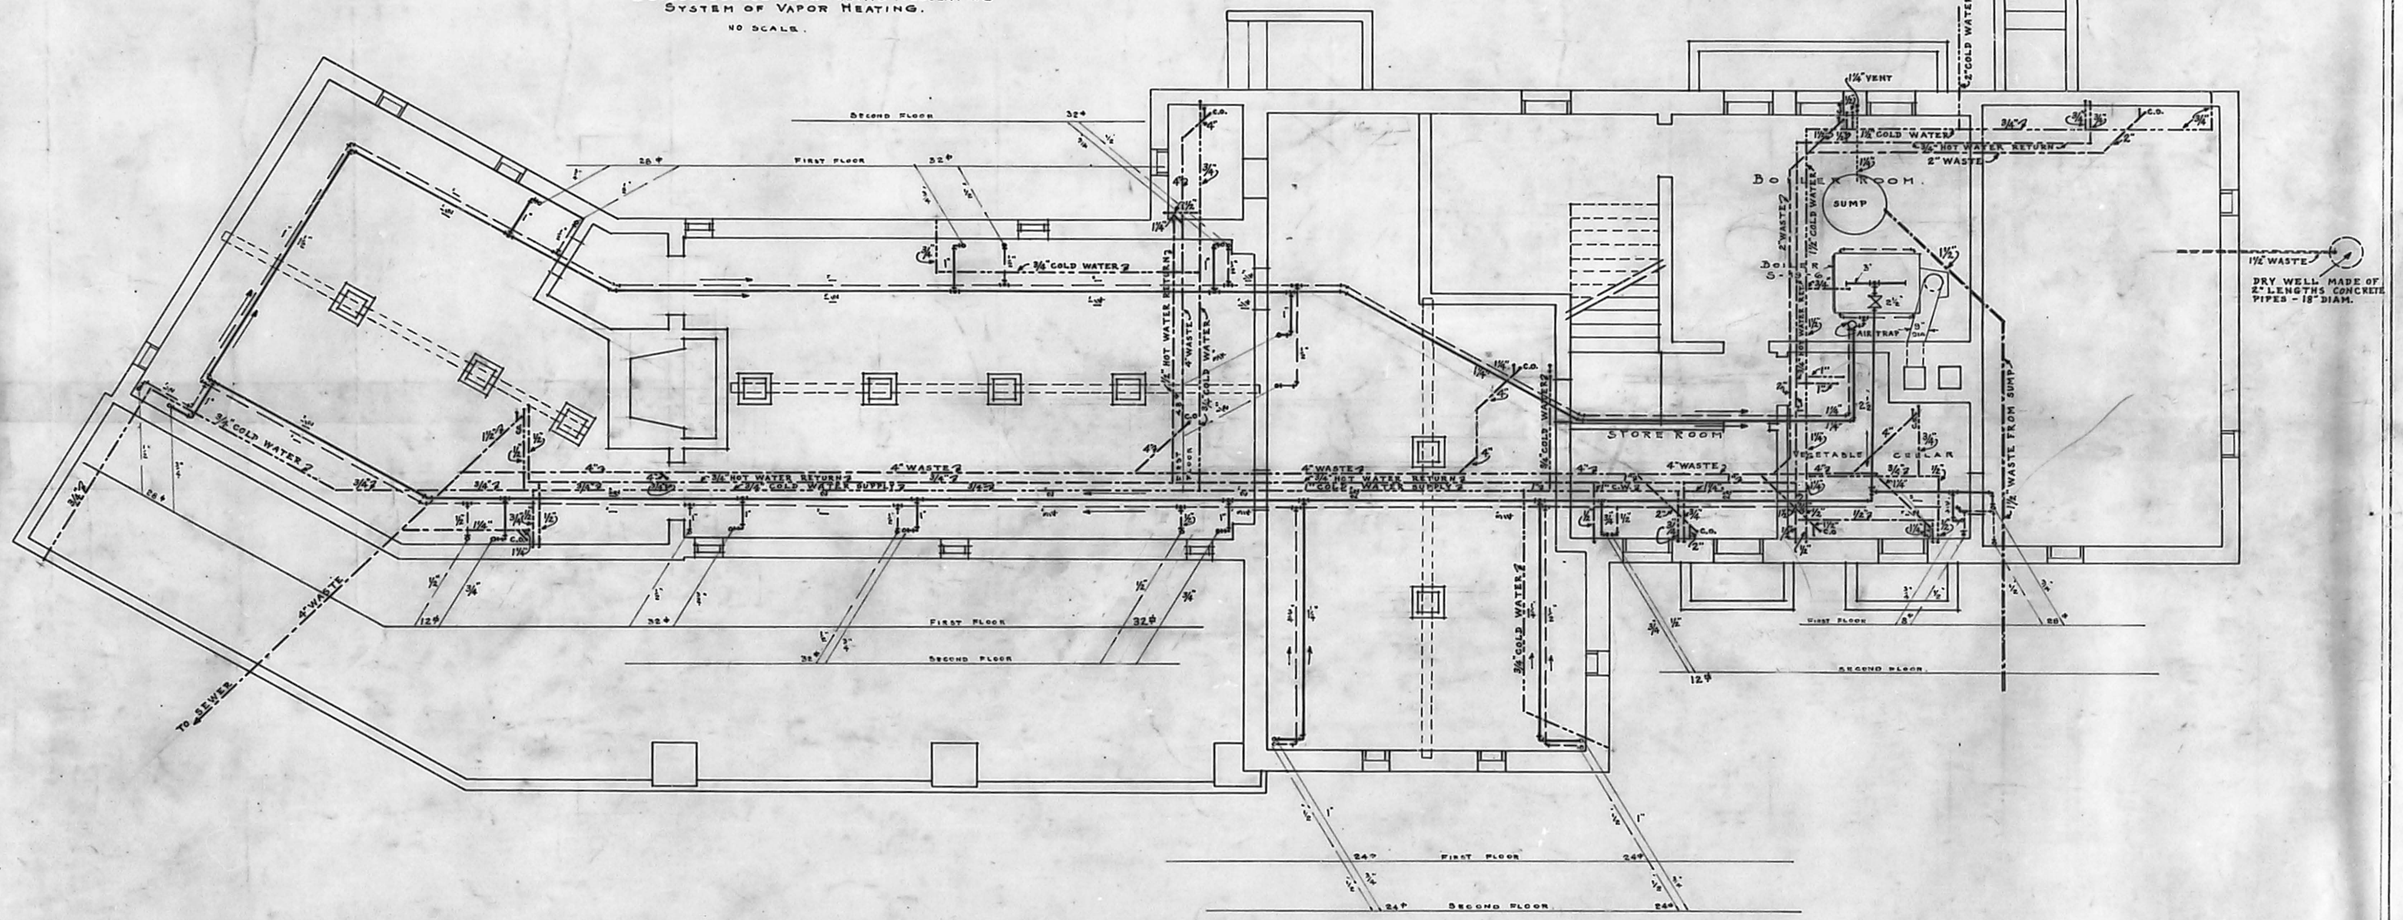

Basement and Foundation Plan

Scale ¼" - 1'-0"

PLUMBING AND HEATING PLAN

PIPE SCHEDULE
STEAM MAIN
STEAM RETURN
WASTE TO DRY WELL
WASTE TO SEWER
HOT WATER MAIN
HOT WATER RETURN
COLD WATER SUPPLY
VENT PIPES
WASTE FROM SUMP

LESCHER, KIBBEY & MAHONEY
ARCHITECTS
PHOENIX ARIZONA

RESIDENCE FOR LEWIS W. DOUGLAS ESQ.

JEROME, ARIZONA.

SCALE ¼"=1'-0" & NO SCALE
DRAWN BY
TRACED BY
REVISED BY
CHECKED BY
DATE June 1921

362
13