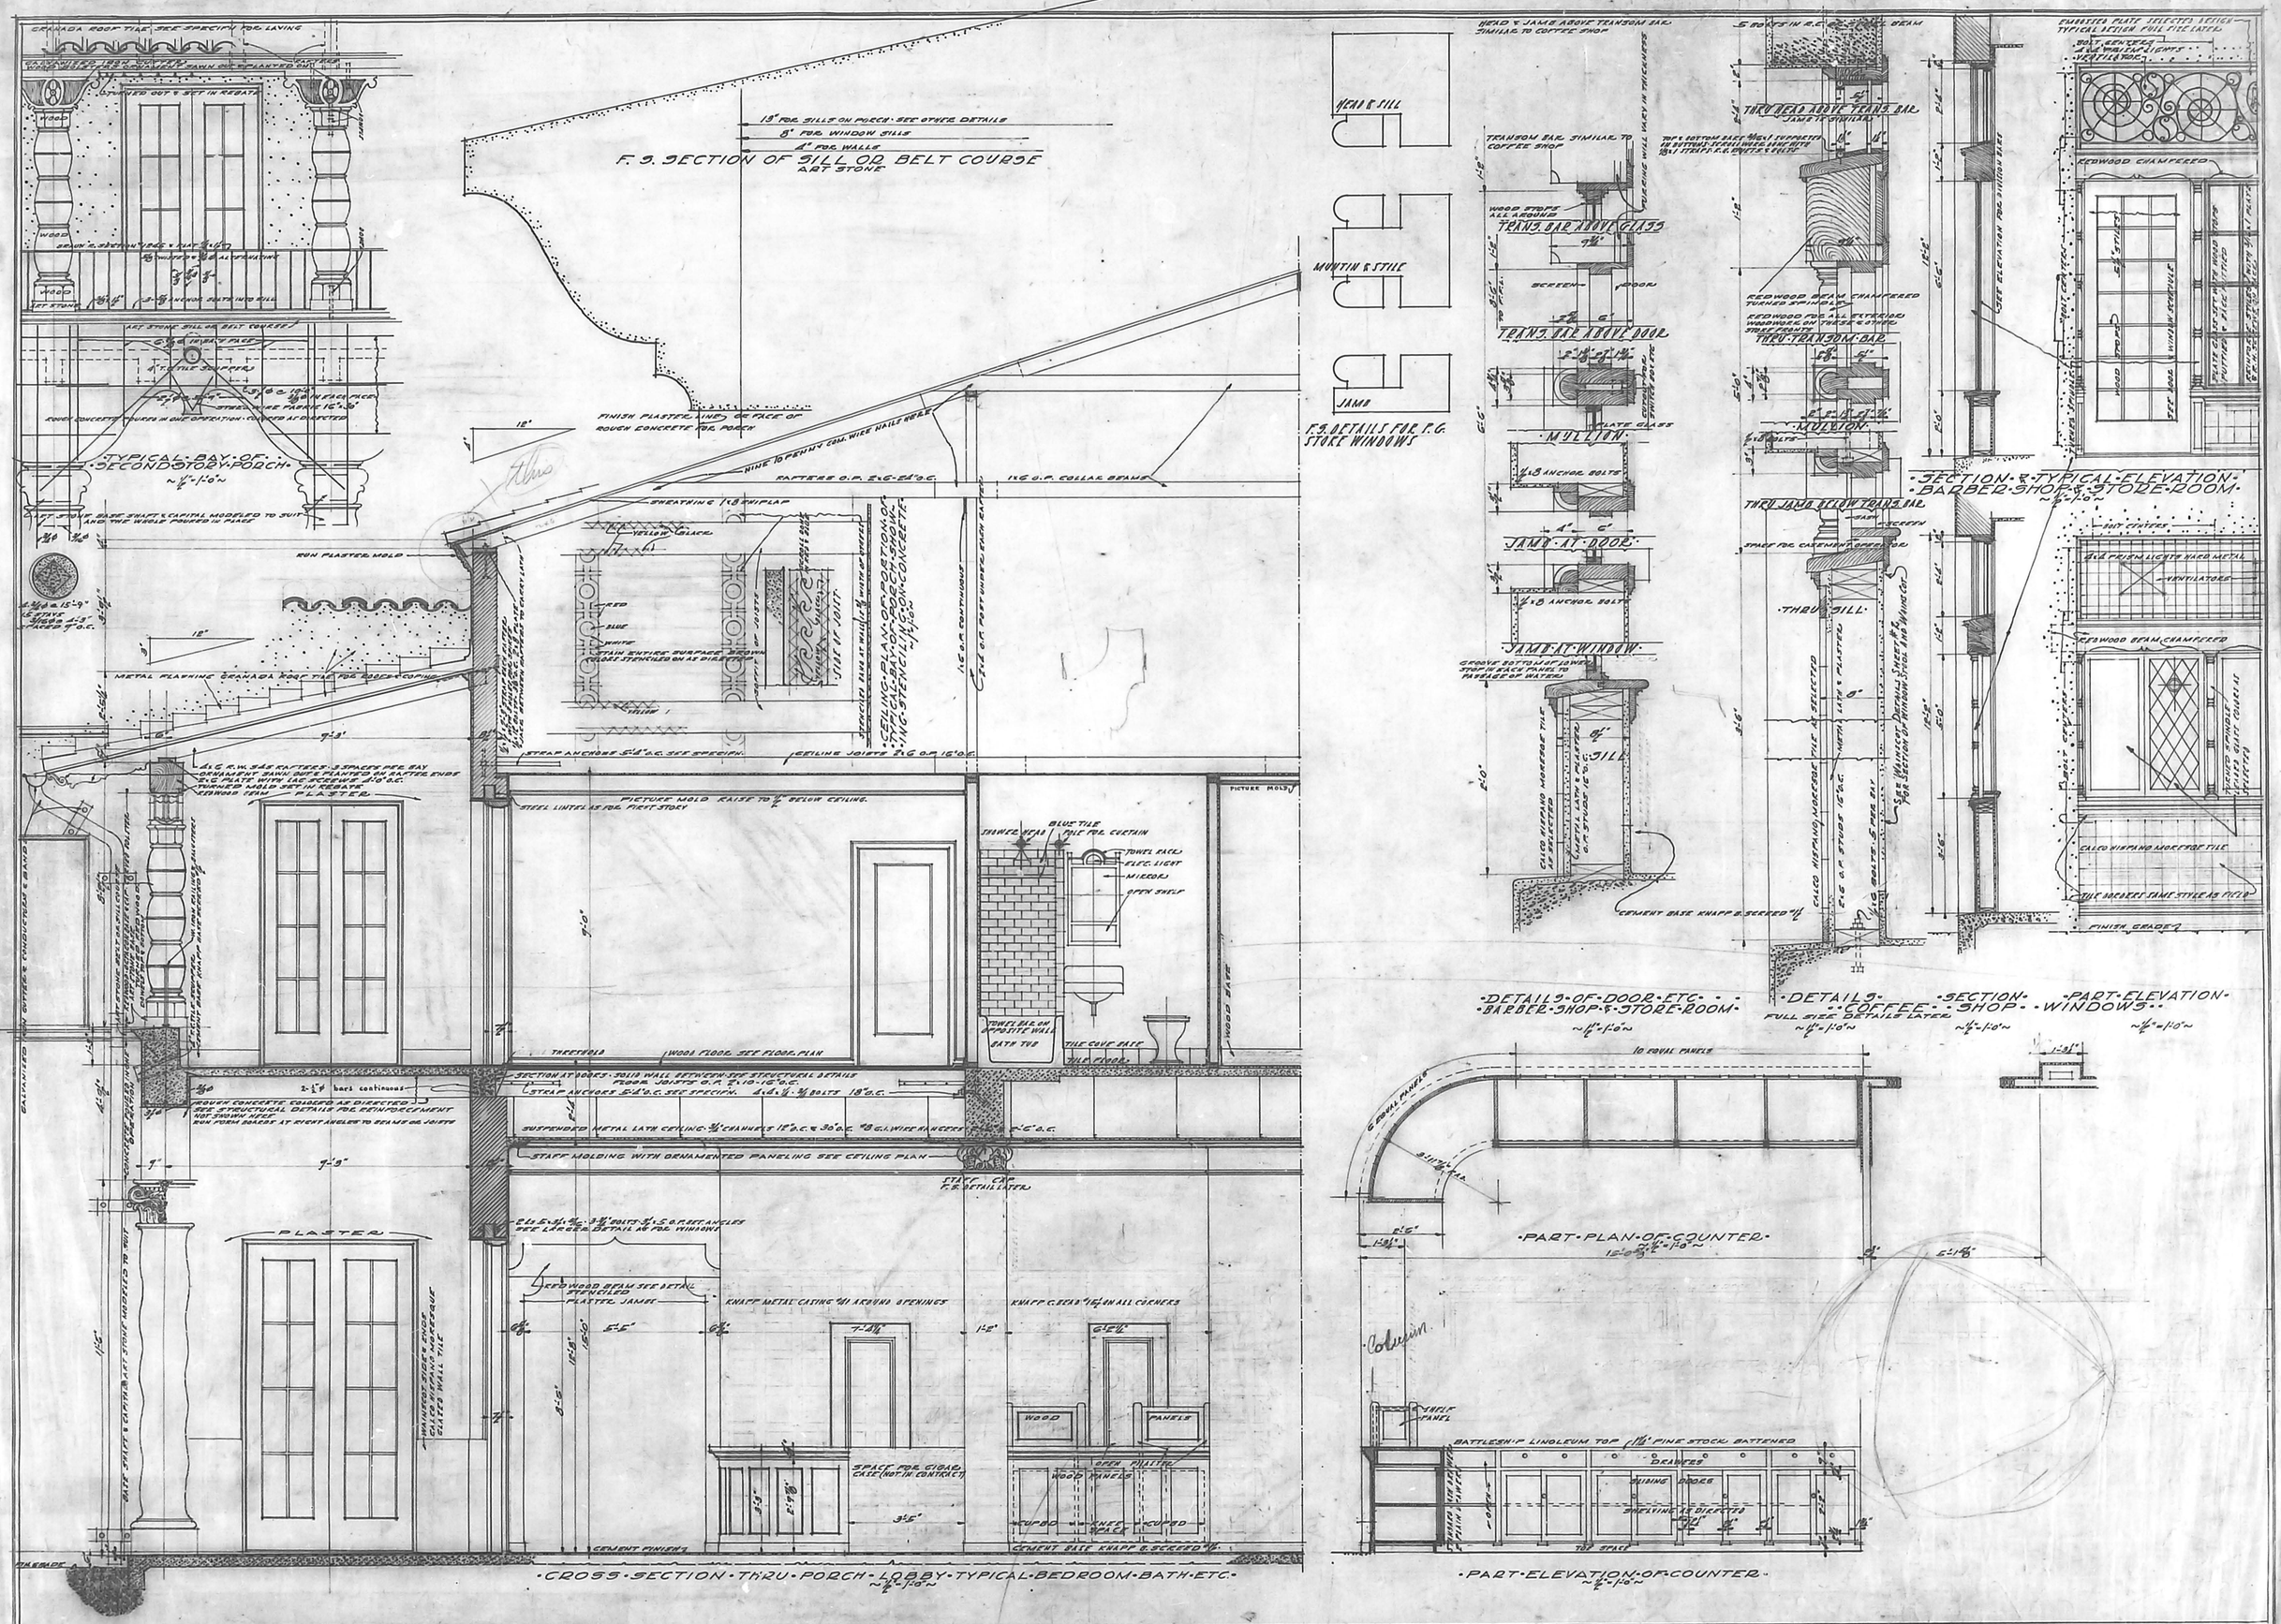

LESCHER & MAHONEY
ARCHITECTS
PHOENIX - - - ARIZONA

APPROVED BY
PRESIDENT
CHAS. B. HAMILTON, PRESIDENT.
CHAS. B. HAMILTON HOTELS, INCORPORATED

HOTEL TO BE BUILT AT MESA ARIZONA
MESA COMMUNITY HOTEL CORPORATION OWNERS

APPROVED BY
BUILDING COMMITTEE
PRESIDENT
MEMBER
"
"
"

ARCHITECTURAL
DRAWN BY OWJ
TRACED " OWJ
REVISED "
CHECKED " RWL
DATE MARCH 1927

477
6