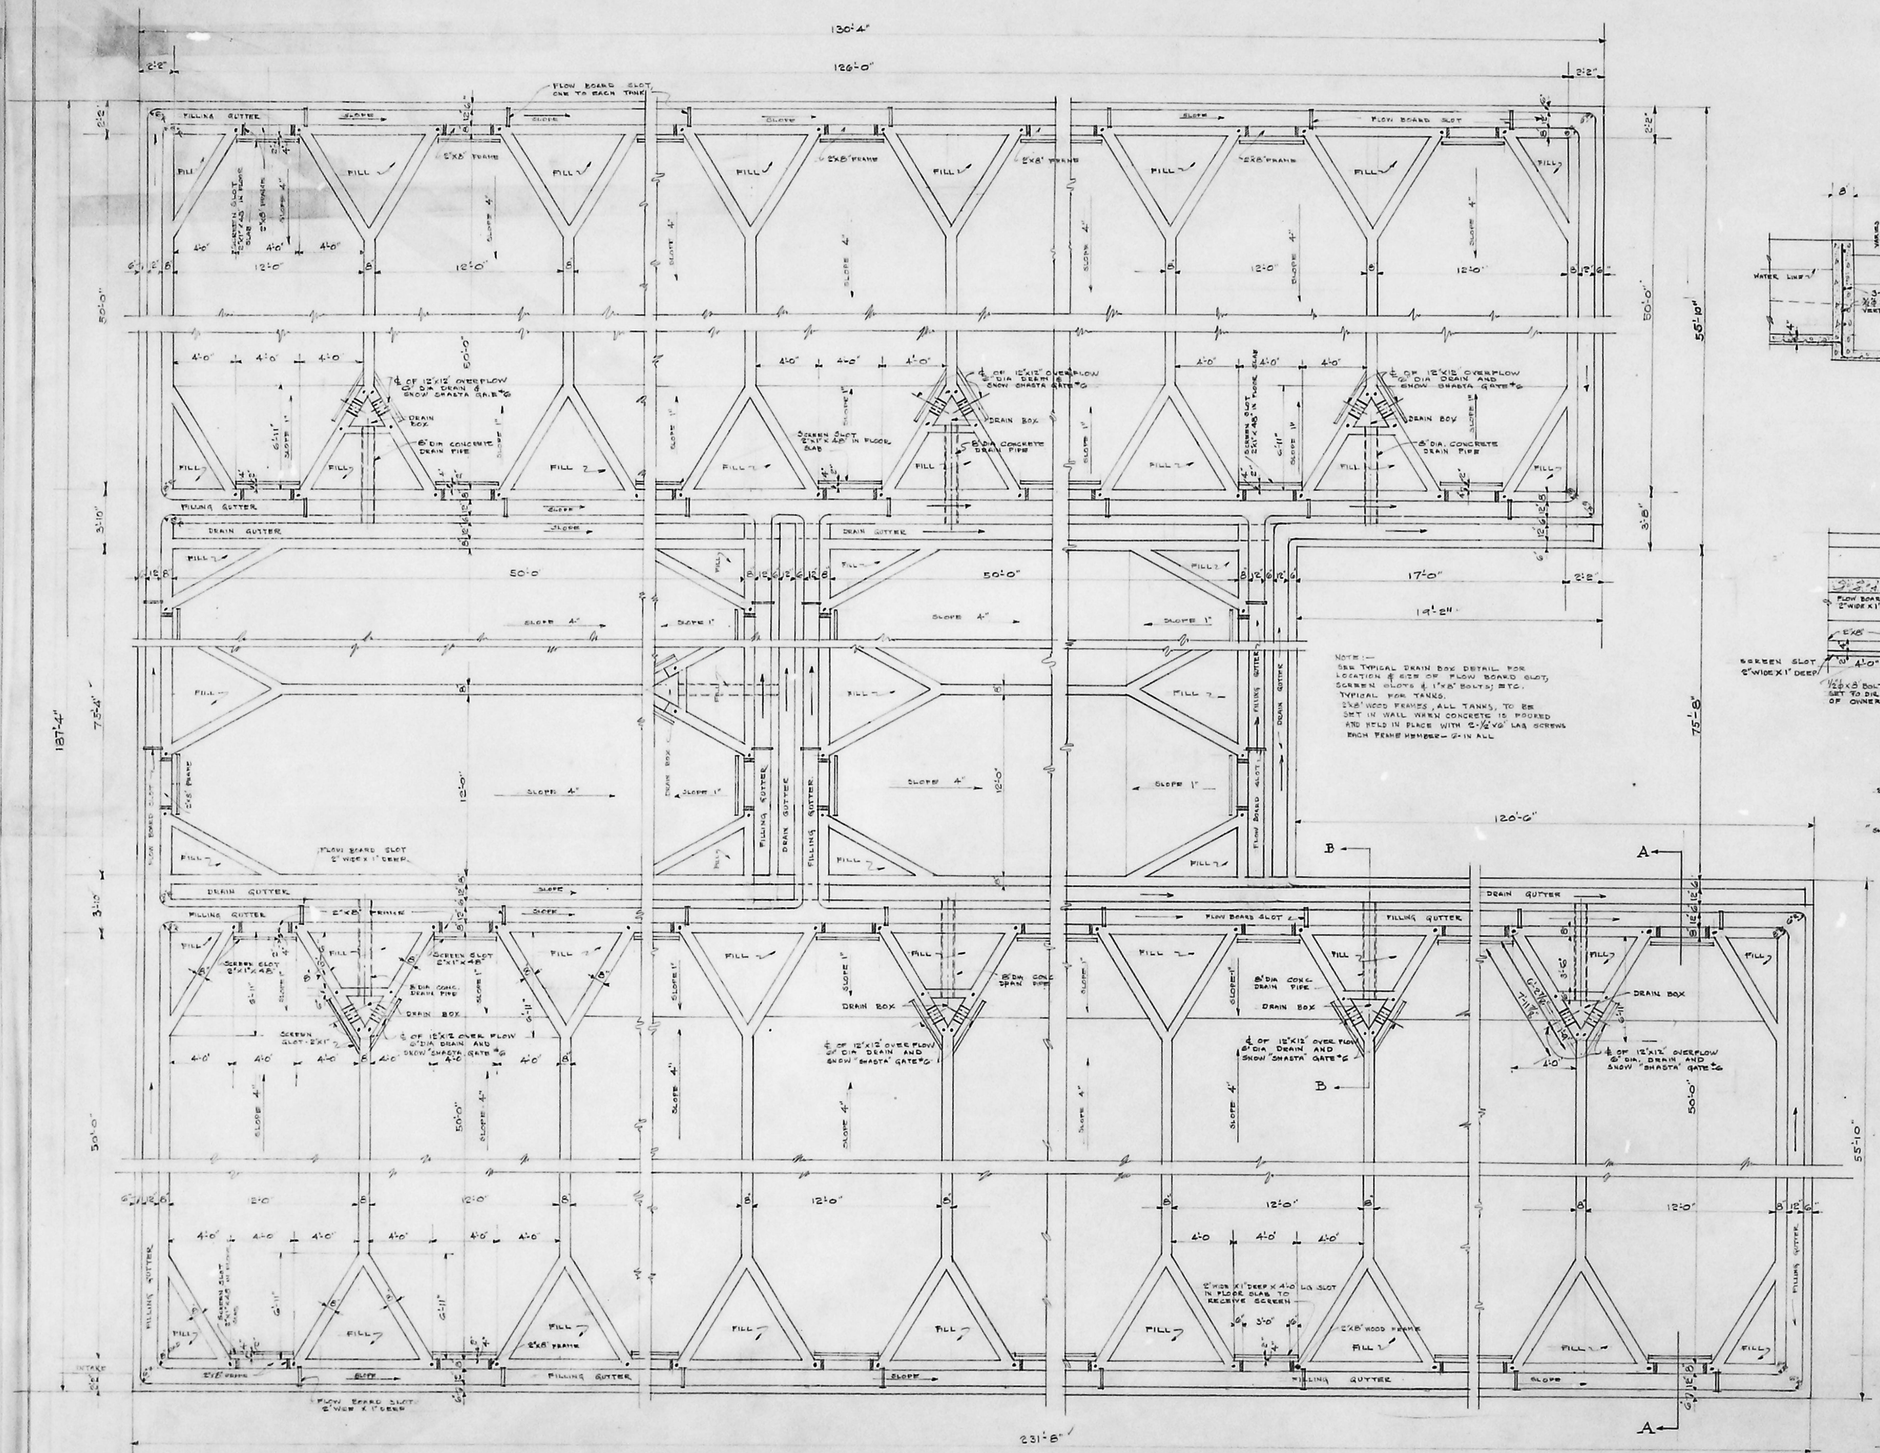

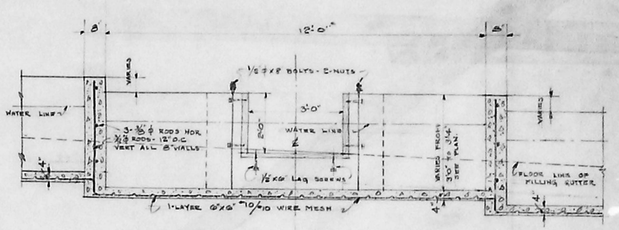

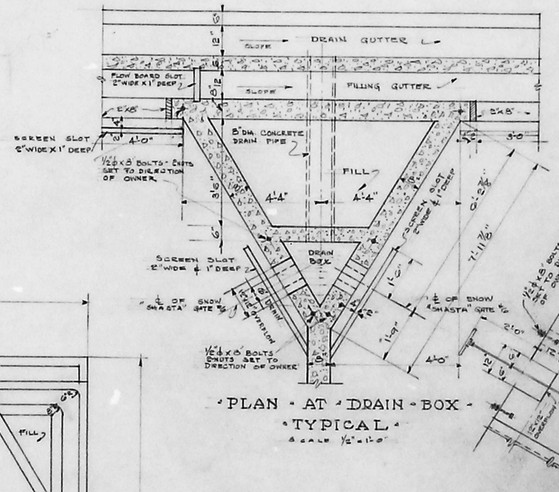

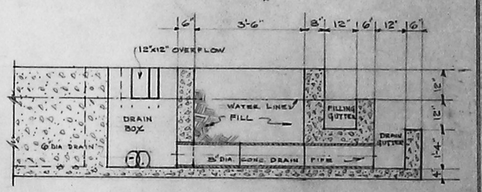

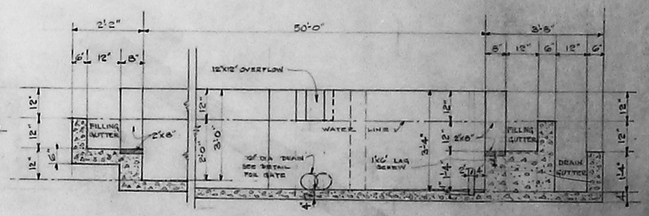

LESCHER & MAHONEY
ARCHITECTS
PHOENIX — ARIZONA

FISH PONDS FOR ARIZONA STATE FISH HATCHERY

AT PINETOP ARIZONA NEAR McNARY

ARIZONA GAME & FISH COMMISSION
T. E. McCULLOUGH
CHAIRMAN
L. B. HART — MEMBER
JOHN B. SLOANE — MEMBER
K. L. BAYLESS
SECRETARY & STATE GAME WARDEN

ARCHITECTURAL
DRAWN BY H.S.K.
TRACED BY H.S.K.
CHECKED BY R.W.L.
REVISED BY
DATE DECEMBER-1930

JOB 609
SHEET 2