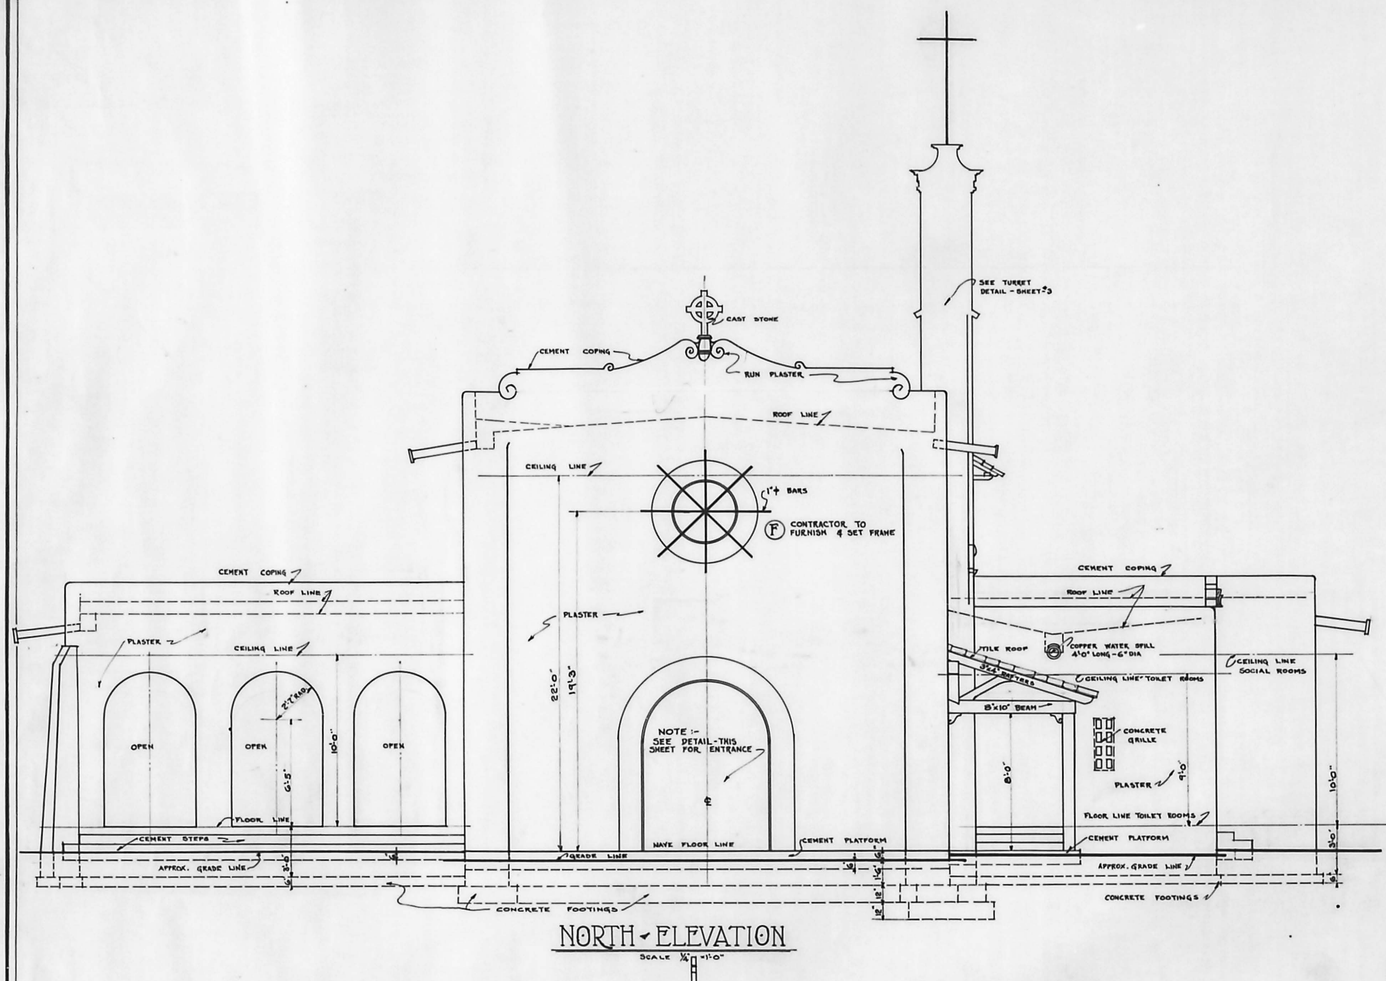

NORTH - ELEVATION

SCALE 1/4" = 1'-0"

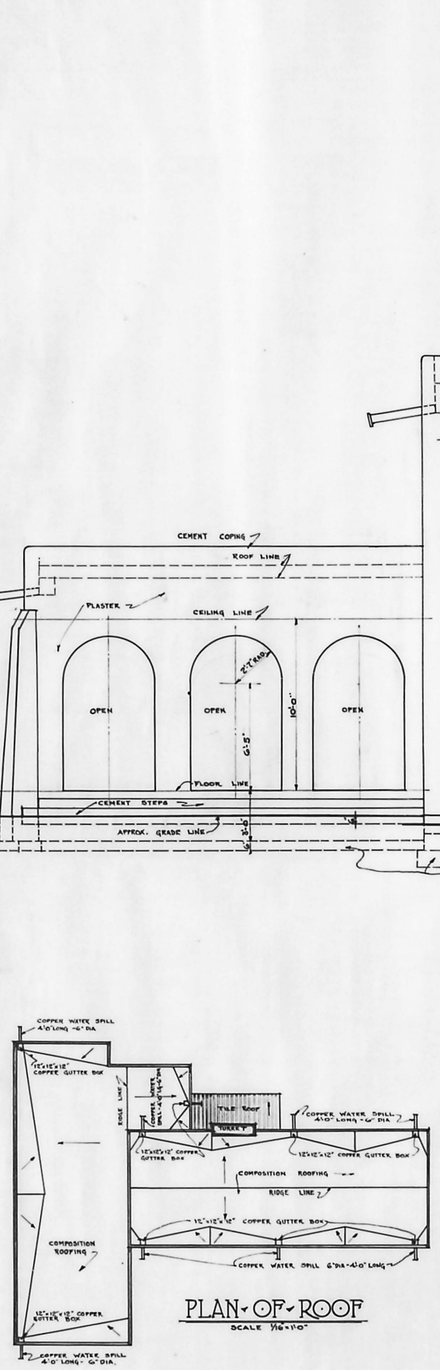

PLAN - OF - ROOF

SCALE 1/16" = 1'-0"

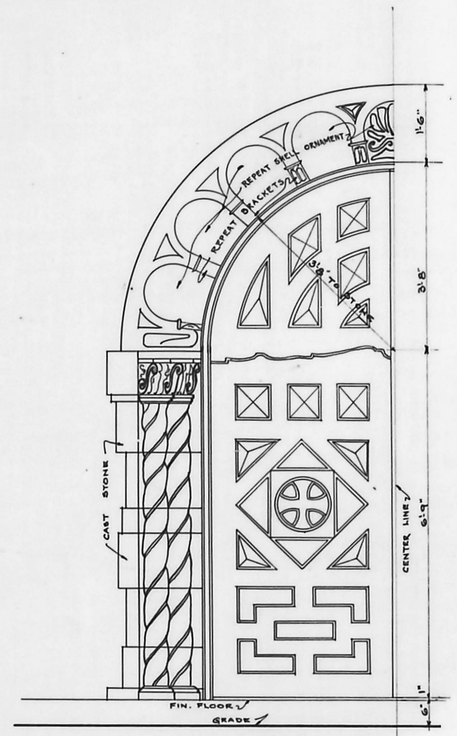

HALF - ELEVATION

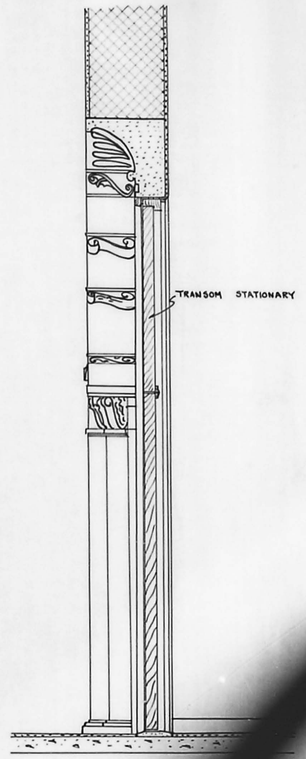

SECTION - ALONG

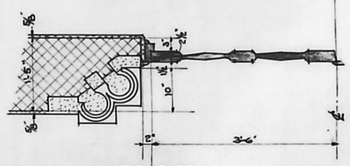

PLAN

MAIN - ENTRANCE DETAIL

SCALE

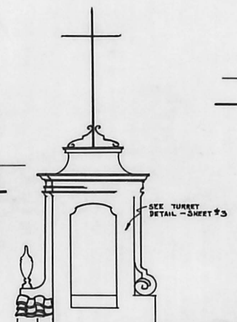

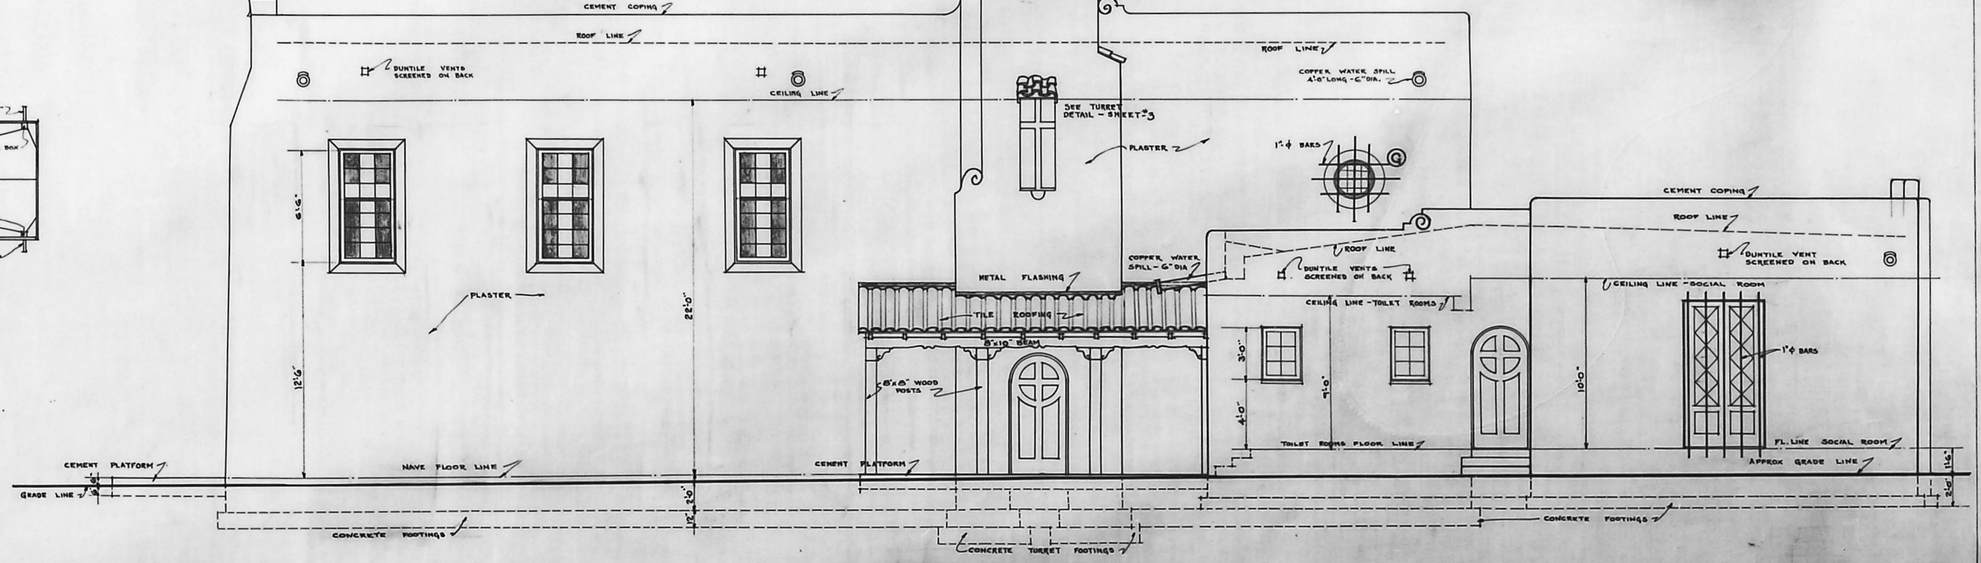

WEST - ELEVATION

SCALE 1/4" = 1'-0"

LESCHER & MAHONEY
ARCHITECTS
PHOENIX ARIZONA

AJO FEDERATED CHURCH

AJO, ARIZONA. — REV. THOMAS DODD — PASTOR

DRAWN BY A.R.W.
TRACED " K.S.D.K.
REVISED "
CHECKED "

MARCH - 1926

JOB 450

SHEET 2