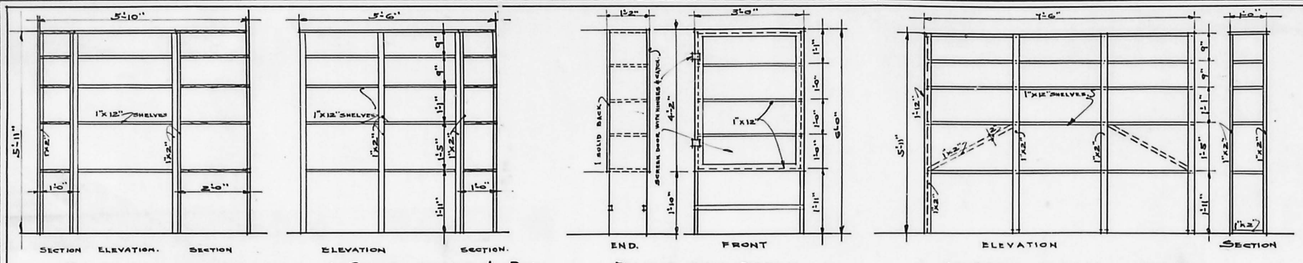

DETAIL OF SHELVING IN PREPARATION RM.
SCALE ½"=1'-0"

BREAD BOX DETAIL
SCALE ½"=1'-0"

SUPPLY ROOM SHELVES.
SCALE ½"=1'-0"

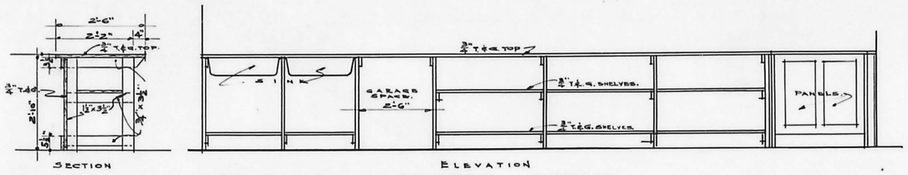

SERVING COUNTER DETAIL
SCALE ½"=1'-0"

WINDOW SCHEDULE					
MK	SIZE	THICK	KIND	GLASS	LIGHTS
A	2-3'-0" x 5'-6"	1⅜"	DOUBLE HUNG 3/8" MULLION	CLEAR	12 EACH
B	2-2'-6" x 3'-6"	1⅜"	DOUBLE HUNG 3/8" MULLION.	CLEAR	12 EACH
C	3'-0" x 3'-6"	1⅜"	DOUBLE HUNG.	CLEAR	12

ALL WINDOWS SHALL HAVE SCREENS SEE TYPICAL DETAIL.

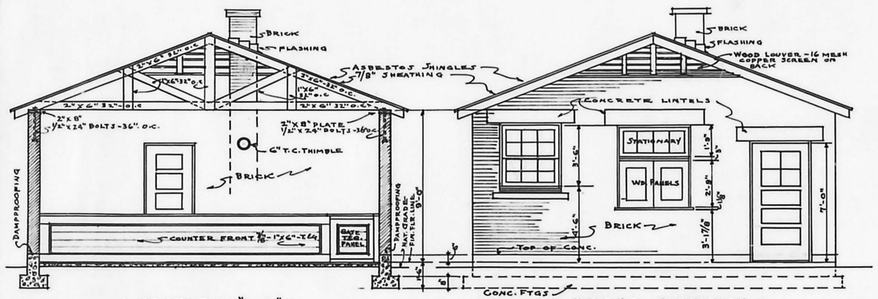

• SECTION-"A-A" •
SCALE ¼"=1'-0"

• FRONT ELEVATION •
SCALE:- ¼"=1'-0"

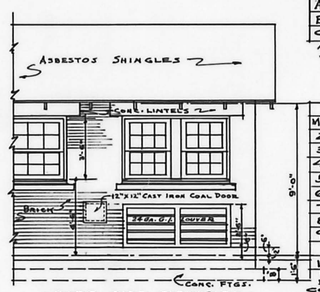

• PART SIDE ELEVATION •
SCALE:- ¼"=1'-0"

DOOR SCHEDULE					
MK	SIZE	THICK	KIND	GLASS	LIGHTS
2	3'-0" x 7'-0"	1¾"	5 PANEL	CLEAR	4
3	3'-0" x 7'-0"	1¾"	2 PANEL SCREENED		
4	2'-8" x 7'-0"	1¾"	5 PANEL 2 UPPER GLAZED	CLEAR	4
5	2'-8" x 7'-0"	1¾"	2 PANEL SCREENED		
6	2'-6" x 7'-0"	1¾"	5 PANEL		
7	FR. 7'-8" x 7'-0"	1¾"	5 PANELS		
8	FR. 7'-0" x 7'-0"	1¾"	5 PANEL		
9.	FR. 3'-8" x 2'-9"	1¾"	1 PANEL		
	TRANSOM 3'-8" x 1'-9"	1⅜"	STATIONARY.	CLEAR	4
10.	3'-0" x 7'-0"	1⅜"	5 PANEL		

EXTERIOR DOORS SPECIFIED AS 5 PANEL SHALL BE AS CALLED FOR IN THE SCHEDULE. COUNTER SHELF BELOW DOOR No 9.

DOOR SCHEDULE					
MK	SIZE	THICK	KIND	GLASS	LIGHTS
2	3'-0" x 7'-0"	1¾"	5 PANEL	CLEAR	4
3	3'-0" x 7'-0"	1¾"	2 PANEL SCREENED		
4	2'-8" x 7'-0"	1¾"	5 PANEL 2 UPPER GLAZED	CLEAR	4
5	2'-8" x 7'-0"	1¾"	2 PANEL SCREENED		
6	2'-6" x 7'-0"	1¾"	5 PANEL		
7	FR. 7'-8" x 7'-0"	1¾"	5 PANELS		
8	FR. 7'-0" x 7'-0"	1¾"	5 PANEL		
9.	FR. 3'-8" x 2'-9"	1¾"	1 PANEL		
	TRANSOM 3'-8" x 1'-9"	1⅜"	STATIONARY.	CLEAR	4
10.	3'-0" x 7'-0"	1⅜"	5 PANEL		

EXTERIOR DOORS SPECIFIED AS 5 PANEL SHALL BE AS CALLED FOR IN THE SCHEDULE.

WINDOW SCHEDULE					
MARK	SIZE	THICK	KIND	GLASS	LIGHTS
A	2-3'-0" x 5'-6"	1⅜"	D.H. 7½" MULL.	CLEAR	12 EA.
B	3'-0" x 3'-6"	1⅜"	D.H.	CLEAR	12
C	3'-0" x 3'-6"	1⅜"	D.H.	CLEAR	12

ALL WINDOWS SHALL HAVE SCREENS SEE TYPICAL DETAILS.

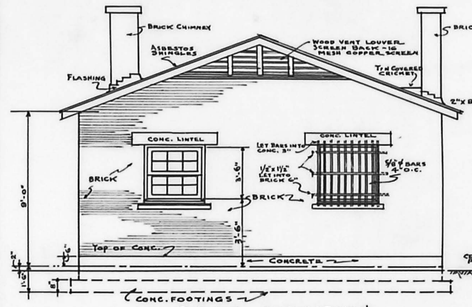

• REAR ELEVATION •
SCALE ¼"=1'-0"

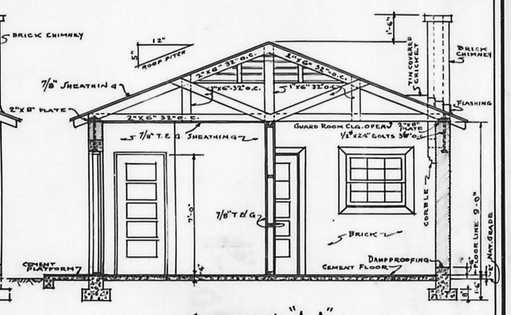

• SECTION-"A A" •
SCALE ¼"=1'-0"

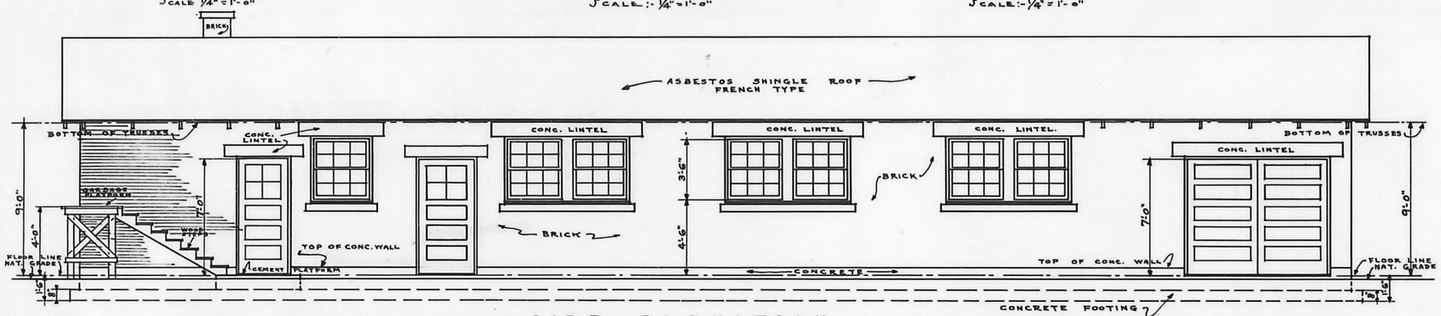

• SIDE • ELEVATION •
• SCALE 1/8"= 1'-0" •

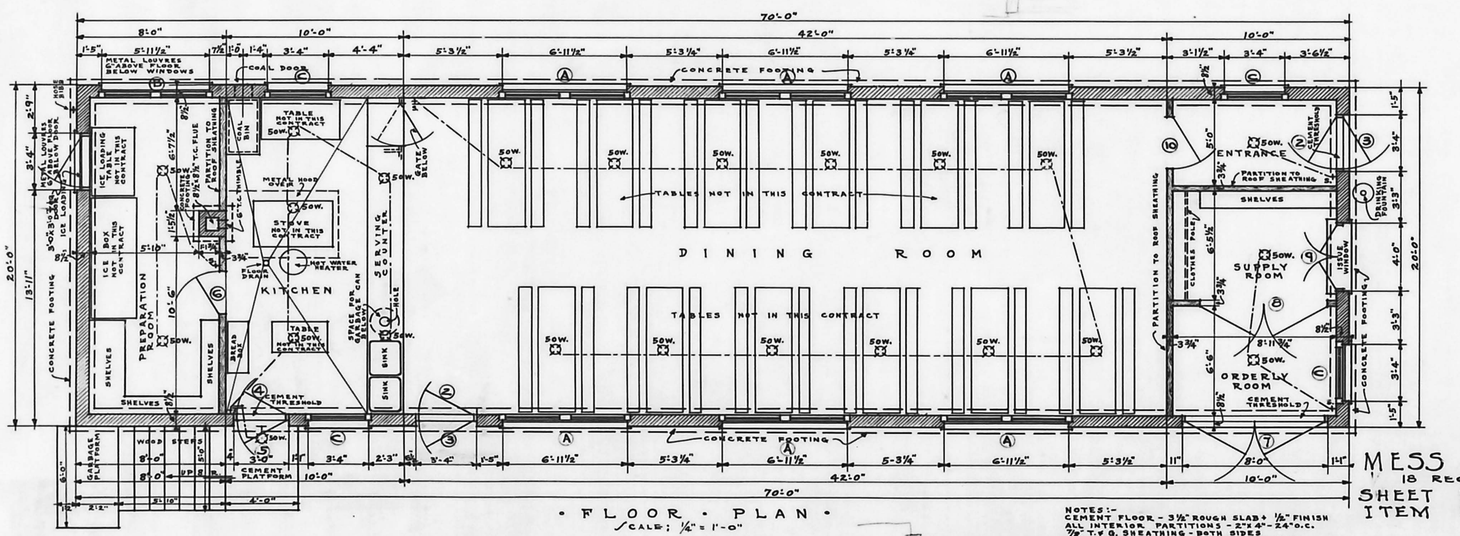

• FLOOR • PLAN •
SCALE; ¼"= 1'-0"

MESS HALL
18 REQUIRED
SHEET No 3
ITEM No 1

NOTES:-
CEMENT FLOOR - 3½" ROUGH SLAB + ⅛" FINISH
ALL INTERIOR PARTITIONS - 2"x4"-24"-O.C.
⅞" T. & G. SHEATHING - BOTH SIDES
CONCRETE FOOTING - 1'-4" WIDE - 8" THICK

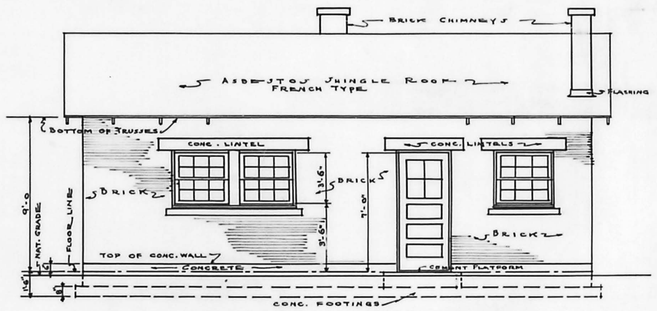

• SIDE • ELEVATION •
SCALE 1/8" = 1'-0"

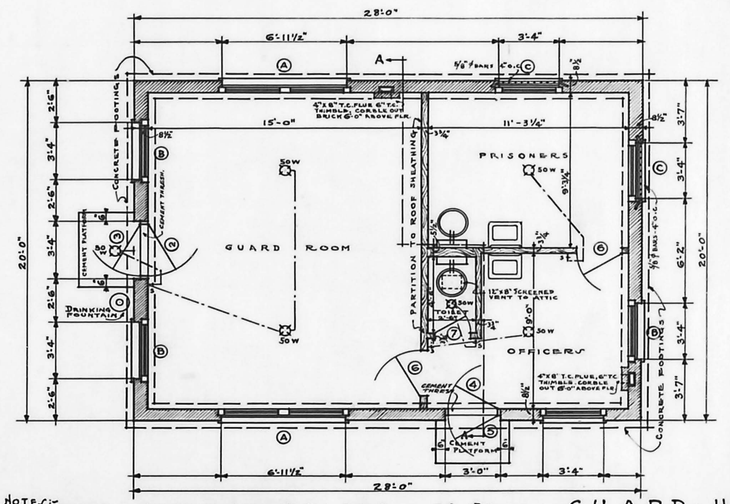

NOTES:-
ALL FLOORS CEMENT - 3½" ROUGH SLAB ⅛" FINISH
ALL INTERIOR PARTITIONS - 2"x4"-24"-O.C., ⅞" T & G
SHEATHING BOTH SIDES - NO CEILING IN GUARD ROOM
⅞" CEILING IN OTHER ROOMS - CONCRETE FOOTINGS
1'-4" WIDE - 8" THICK.

• FLOOR • PLAN •
SCALE; ¼" = 1'-0"

• GUARD • HOUSE
• 1 • REQUIRED •
• SHEET • No. 8 •
• ITEM • No. VII •

LESCHER & MAHONEY
ARCHITECTS
PHOENIX ARIZONA

A SUMMER TRAINING CAMP FOR THE ARIZONA NATIONAL GUARD

TO BE BUILT NEAR FLAGSTAFF ARIZONA

COL. JOSEPH E. POMEROY - ADJUTANT GENERAL

ARCHITECTURAL
DRAWN BY - J.P.S - J.B.M.
TRACED BY - J.P.S - J.B.M
CHECKED BY R.W.L
REVISED BY
JULY 1930

JOB 600

SHEET B