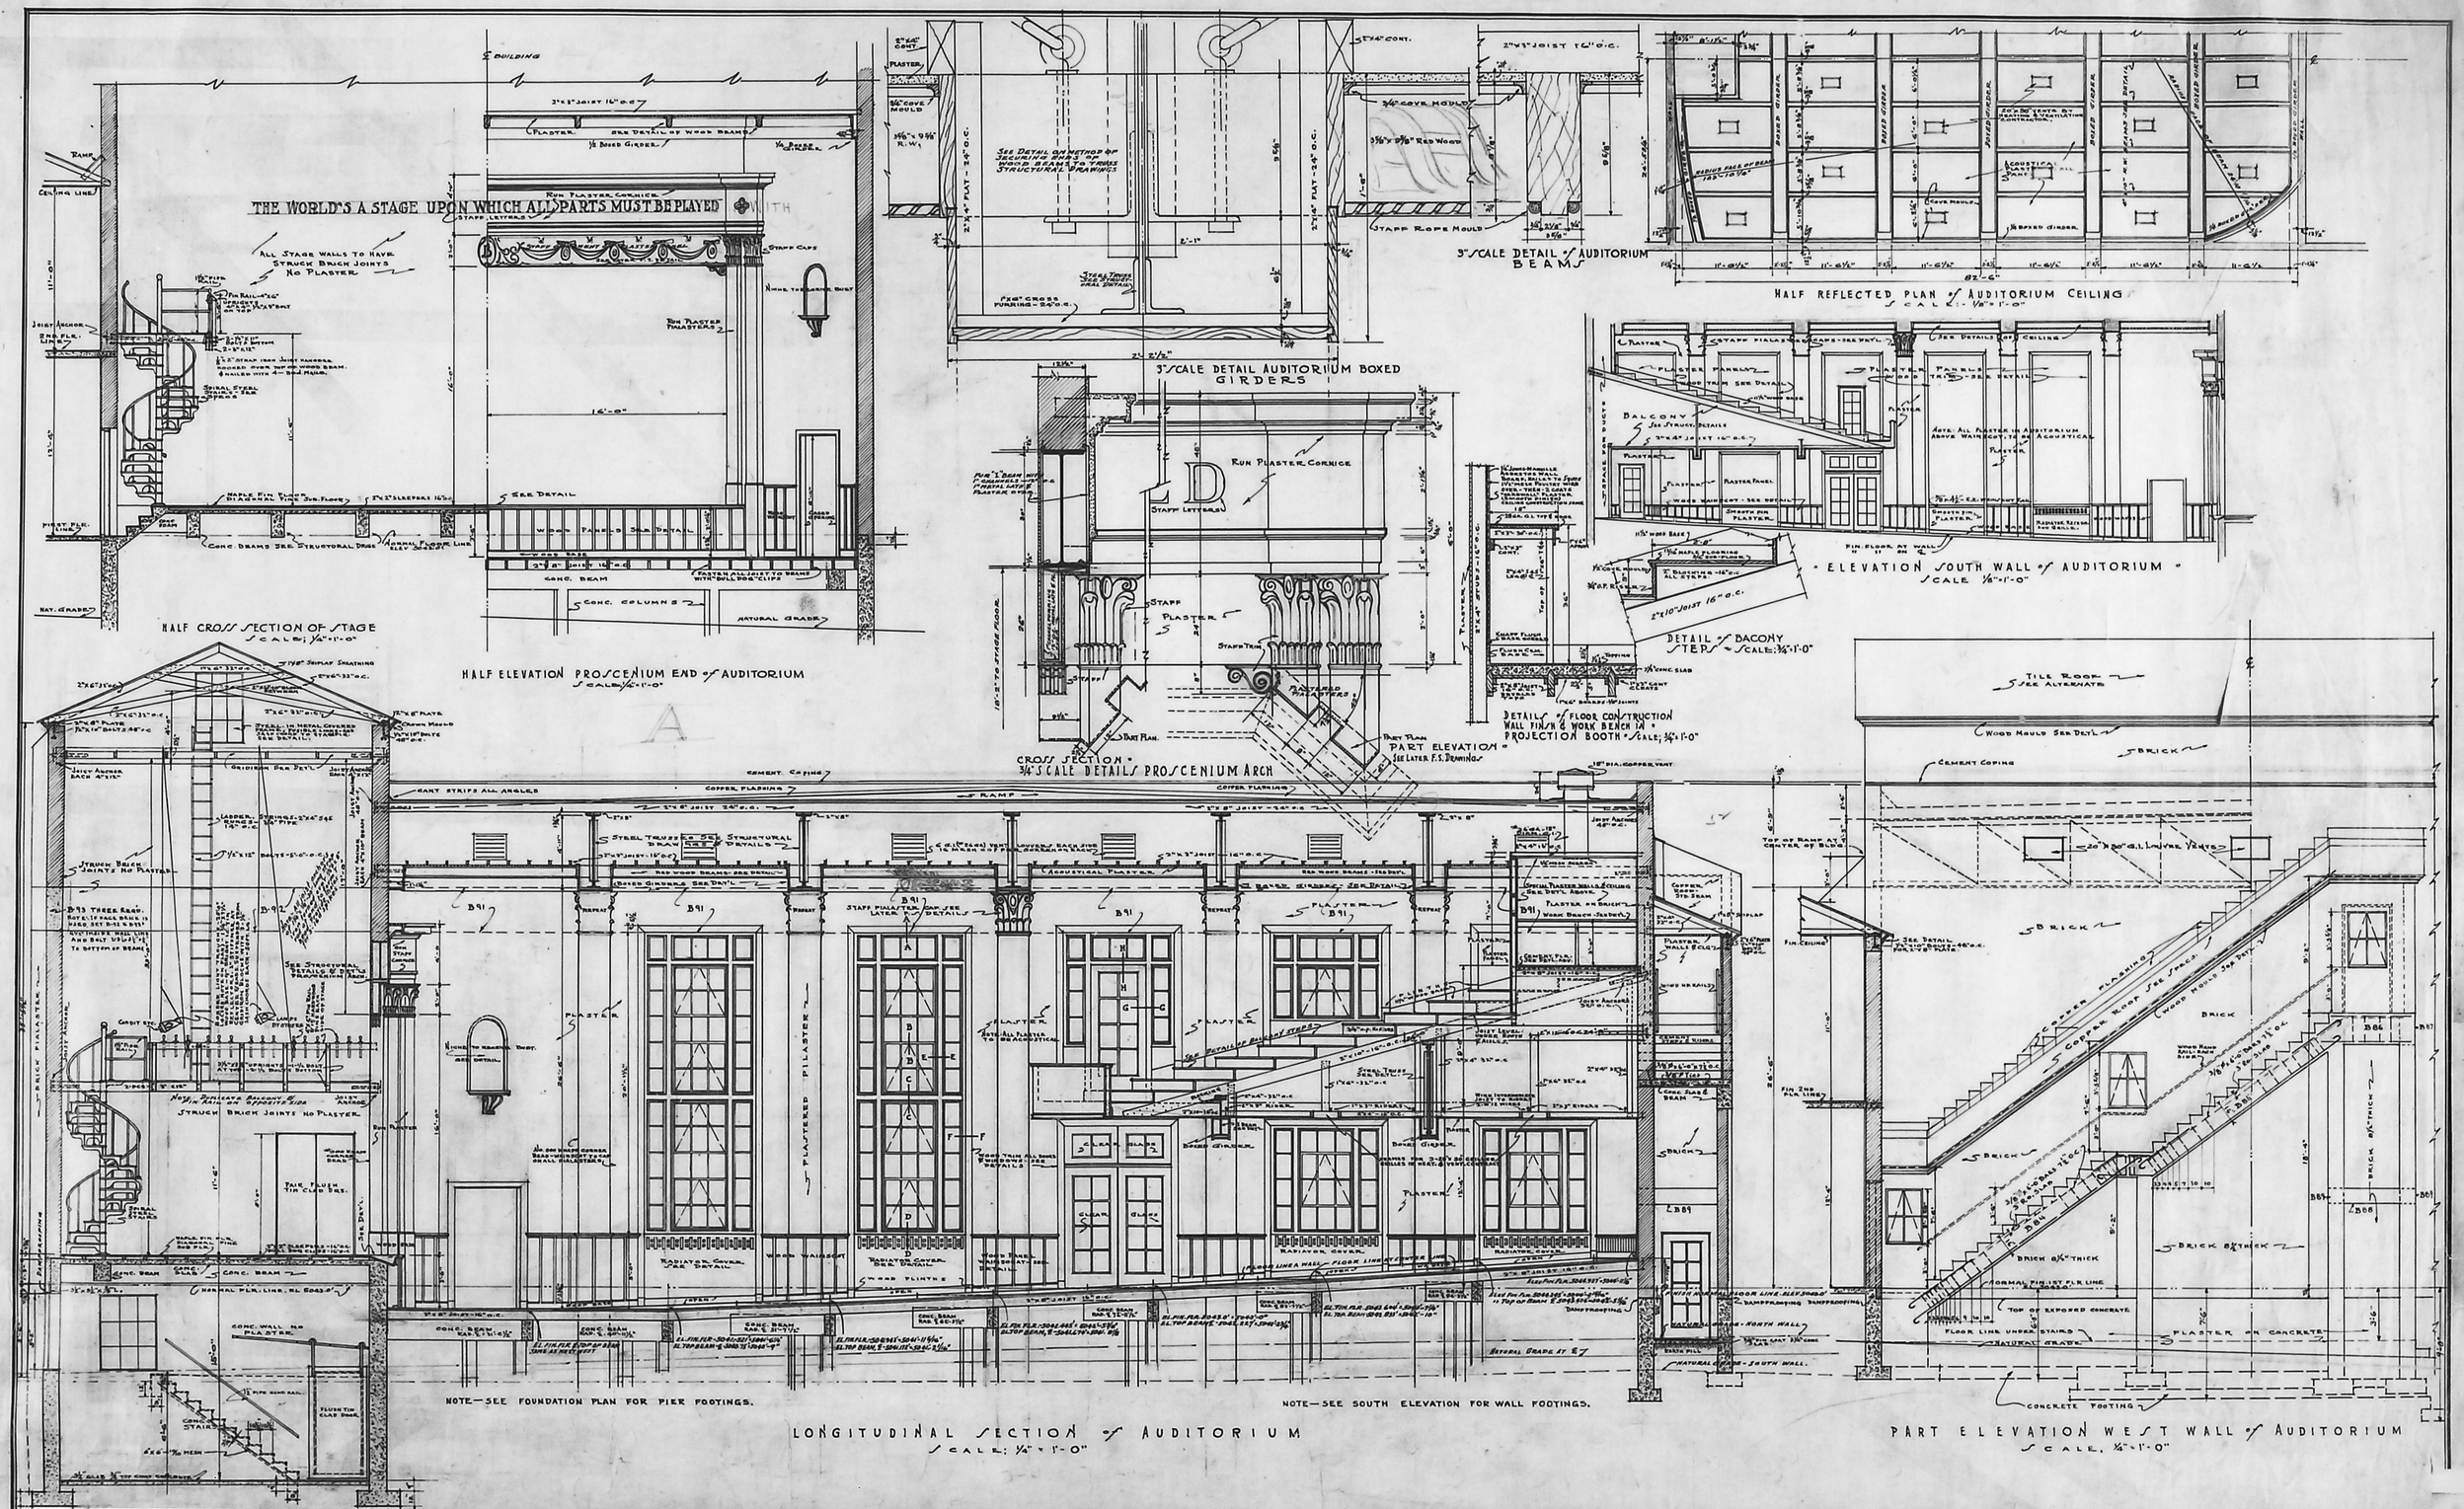

LESCHER & MAHONEY
ARCHITECTS
PHOENIX ARIZONA

SCHOOL BUILDING FOR BISBEE DISTRICT No 2

COCHISE COUNTY — LOWELL — ARIZONA

BOARD OF TRUSTEES
GEORGE E. GILMAN
CLARENCE E. WITTIG
H. BARKELL

SUPT. OF SCHOOLS
GEORGE E. BROWN

ARCHITECTURAL
DRAWN BY J. J. M.
TRACED BY J. J. M.
CHECKED BY L. J. M.
REVISED BY
OCTOBER - 1930

JOB 60
SHEET A7