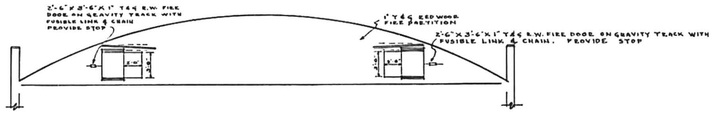

- TYPICAL - FIRE - PARTITION - DETAIL -

SCALE: 1/8" = 1'-0"

NOTE
LOCATION OF DOORS IN FIRE-PARTITION TO BE DETERMINED BY LOCATION OF CATWALKS.

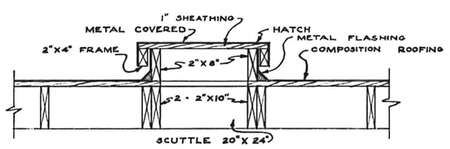

DETAIL - ROOF HATCH over CLUBHOUSE JANITORS' ROOM

SCALE: 3/4" = 1'-0"

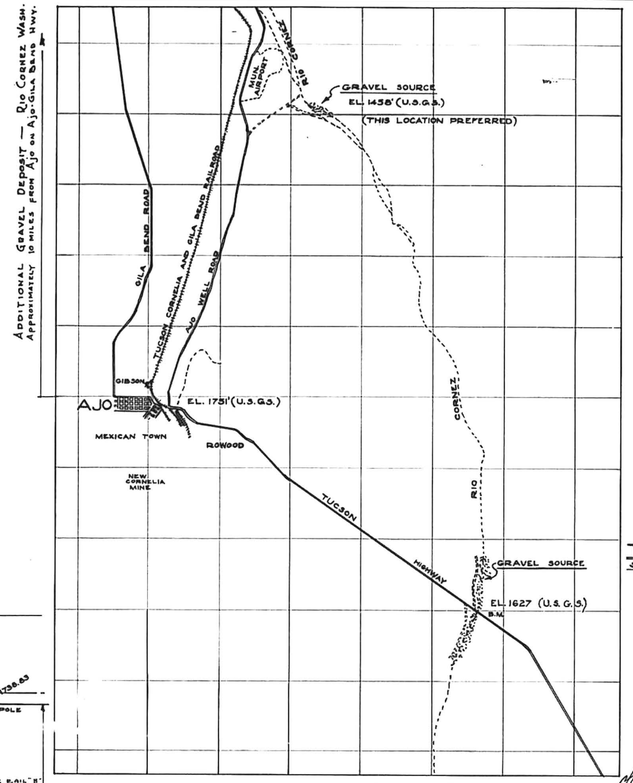

MAP OF GRAVEL LOCATIONS
AJO, ARIZONA
SCALE — 1 Block = 1 Section.

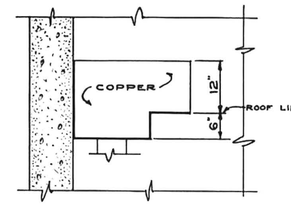

SECTION "A-A"

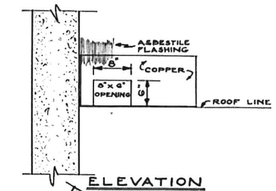

ELEVATION

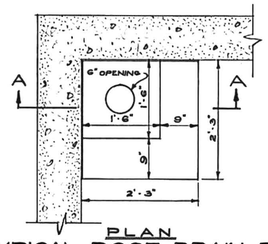

PLAN
TYPICAL ROOF DRAIN DETAIL
SCALE: 3/4" = 1'-0"

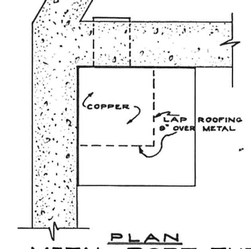

PLAN
METAL PORT THRU WALL
SCALE: 3/4" = 1'-0"

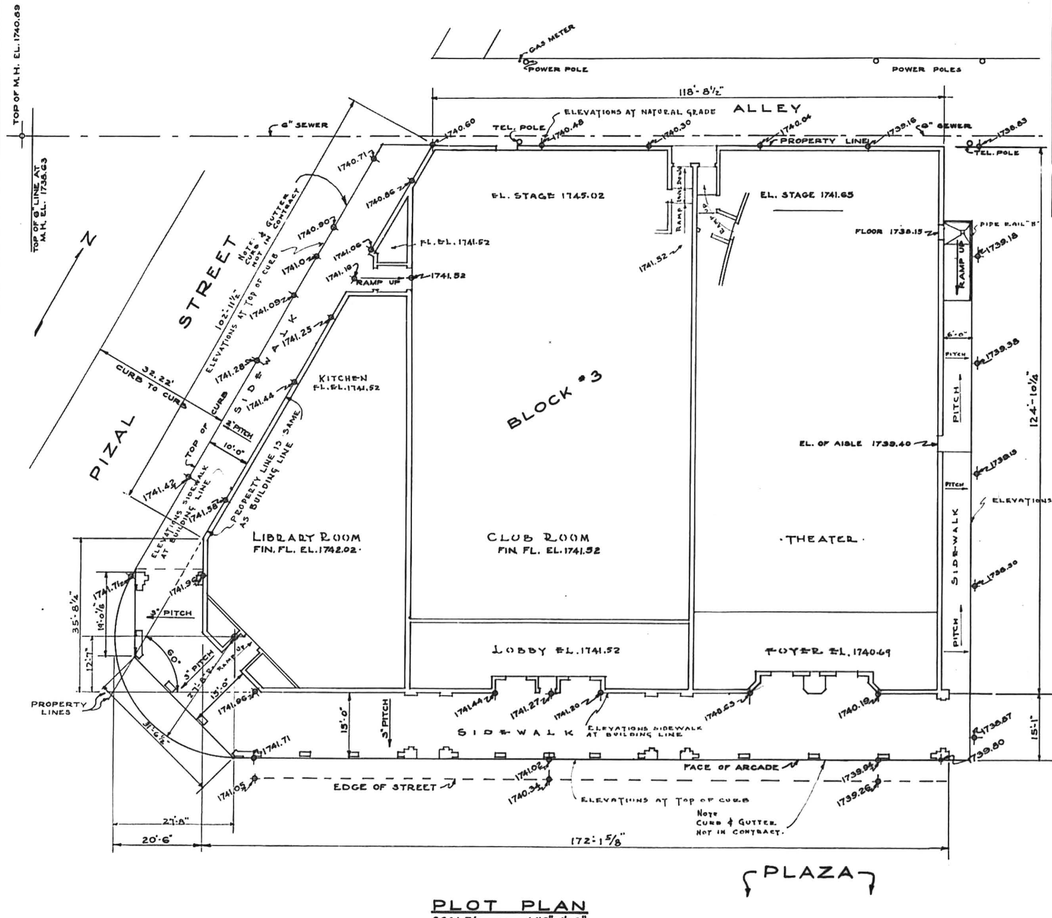

PLOT PLAN
SCALE: 1/16"=1'-0"

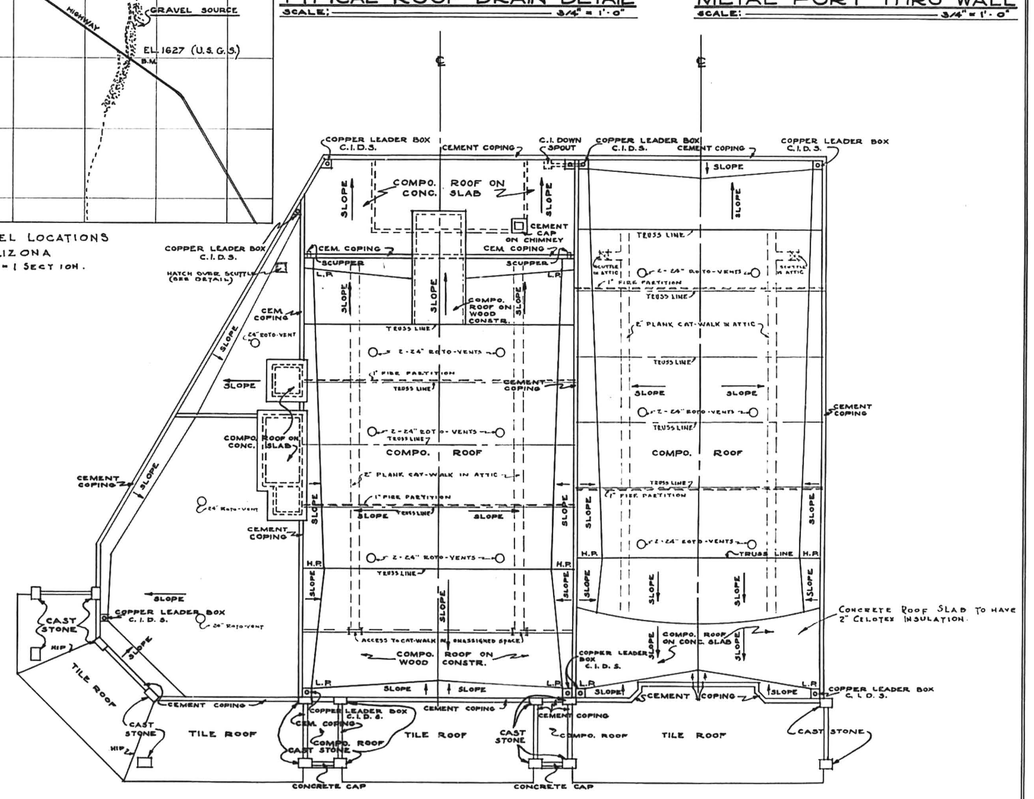

ROOF PLAN
SCALE: 1/16"=1'-0"

REGISTERED ARCHITECT
CERTIFICATE NO. 1476
STATE OF ARIZONA
DEC 31 1947
JOHN D. M.

DRAWN BY	M.E.T. - O.E.W.	
TRACED BY	R.K.R.	
CHECKED BY	R.W.L.	
REVISED		
DATE	AUGUST 1947.	

A THEATER, CLUBHOUSE AND LIBRARY BUILDING

FOR PHELPS - DODGE CORPORATION
NEW CORNELIA BRANCH
AJO ARIZONA

LESCHER & MAHONEY
- ARCHITECTS -
PHOENIX ARIZONA

COMM. NO. 1476

SHEET NO. 1