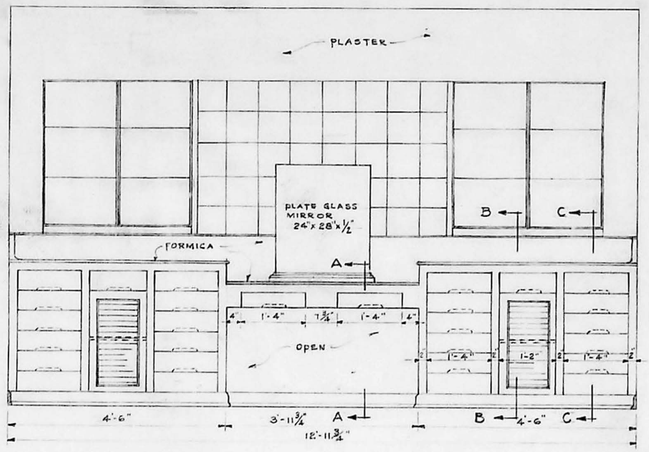

ELEVATION OF VANITY TABLE
SCALE 3/4" = 1'-0"

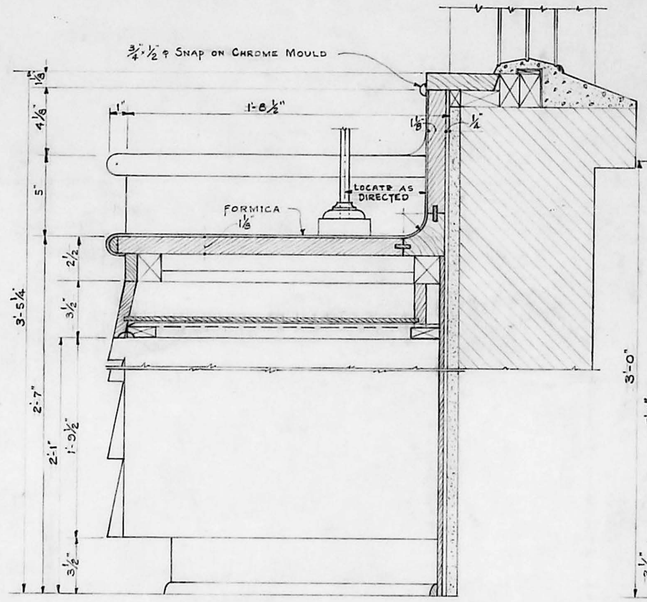

SECTION AT "A-A"

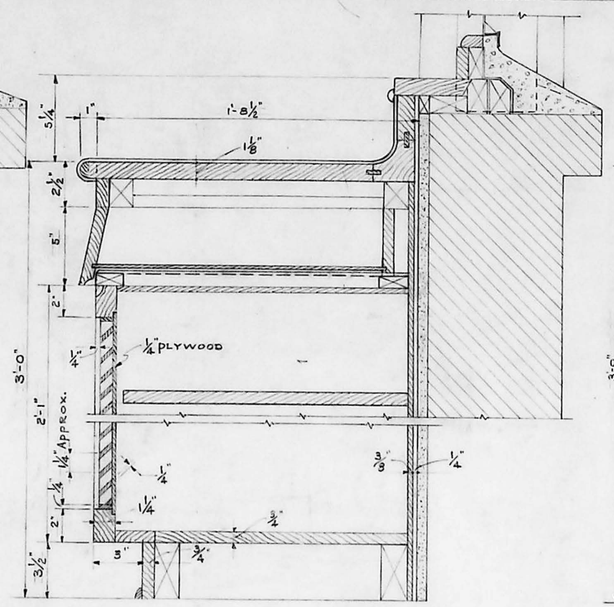

SECTION AT "B-B"

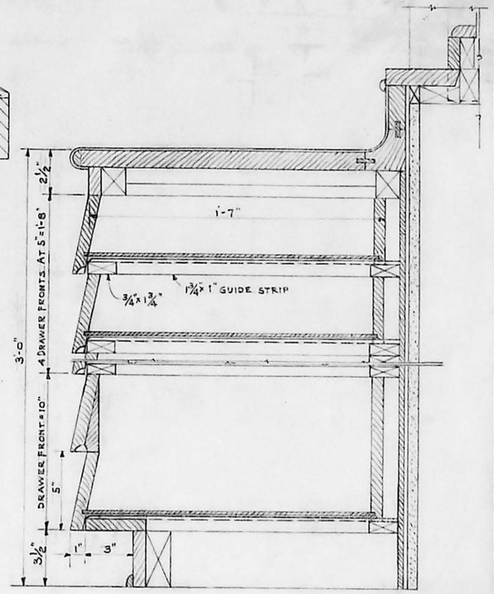

SECTION AT "C-C"

DETAILS OF VANITY TABLE
SCALE 3" = 1'-0"

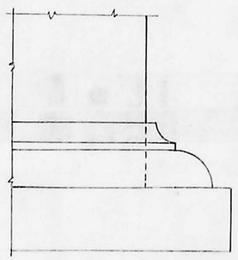

ELEVATION

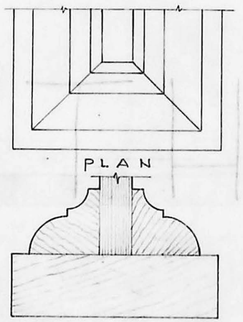

PLAN

SECTION

DETAILS OF VANITY MIRROR
SCALE = FULL SIZE

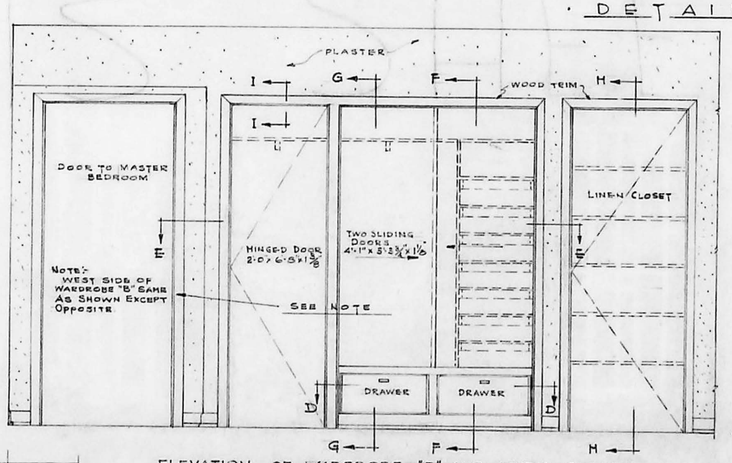

ELEVATION OF WARDROBE "B" AND LINEN CLOSET
IN MASTER LIVING ROOM
SCALE 3/4" = 1'-0"

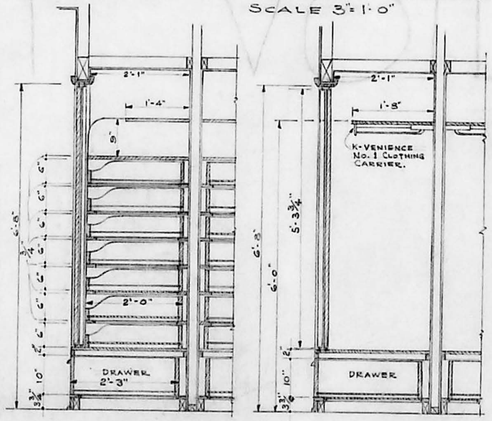

SECTION "F-F"
SCALE 3/4" = 1'-0"

SECTION "G-G"
SCALE 3/4" = 1'-0"

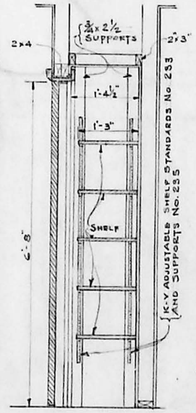

SECTION H-H
SCALE 3/4" = 1'-0"

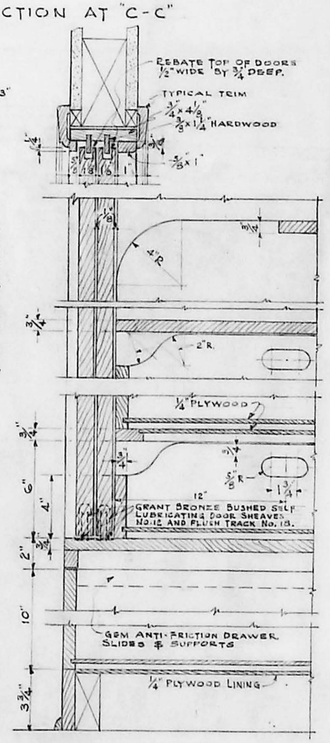

ENLARGED SECTION F-F
SCALE 3" = 1'-0"

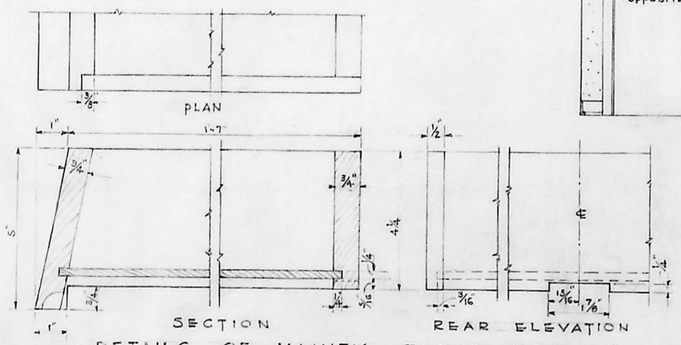

DETAILS OF VANITY TABLE DRAWER
SCALE 6" = 1'-0"

SEE SHEET #15 FOR TYPICAL DRAWER DETAIL.
ALL WARDROBES

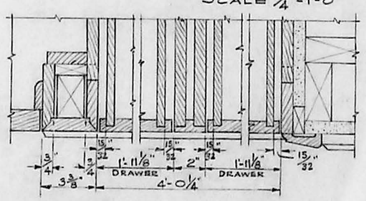

SECTION D-D
SCALE 3" = 1'-0"

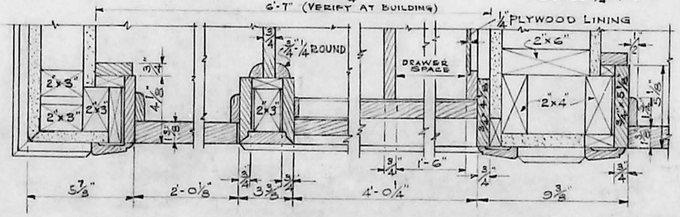

SECTION "E-E"
SCALE 3" = 1'-0"

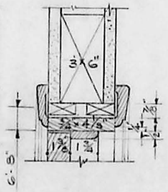

SECTION I-I
SCALE 3" = 1'-0"

DRAWN BY G.W.C.
TRACED BY G.W.C.
CHECKED BY R.W.L.
REVISED
DATE FEB. 1947

RESIDENCE FOR
MR. & MRS. JOHN Mc DANIEL
NEAR PHOENIX ARIZONA

REGISTERED PROFESSIONAL ARCHITECT CERTIFICATE NO. 1 RICHARD LEWIS LESCHER ARIZONA U.S.A.

LESCHER & MAHONEY
ARCHITECTS
PHOENIX ARIZONA

COMM. NO. 1403
SHEET NO. 14