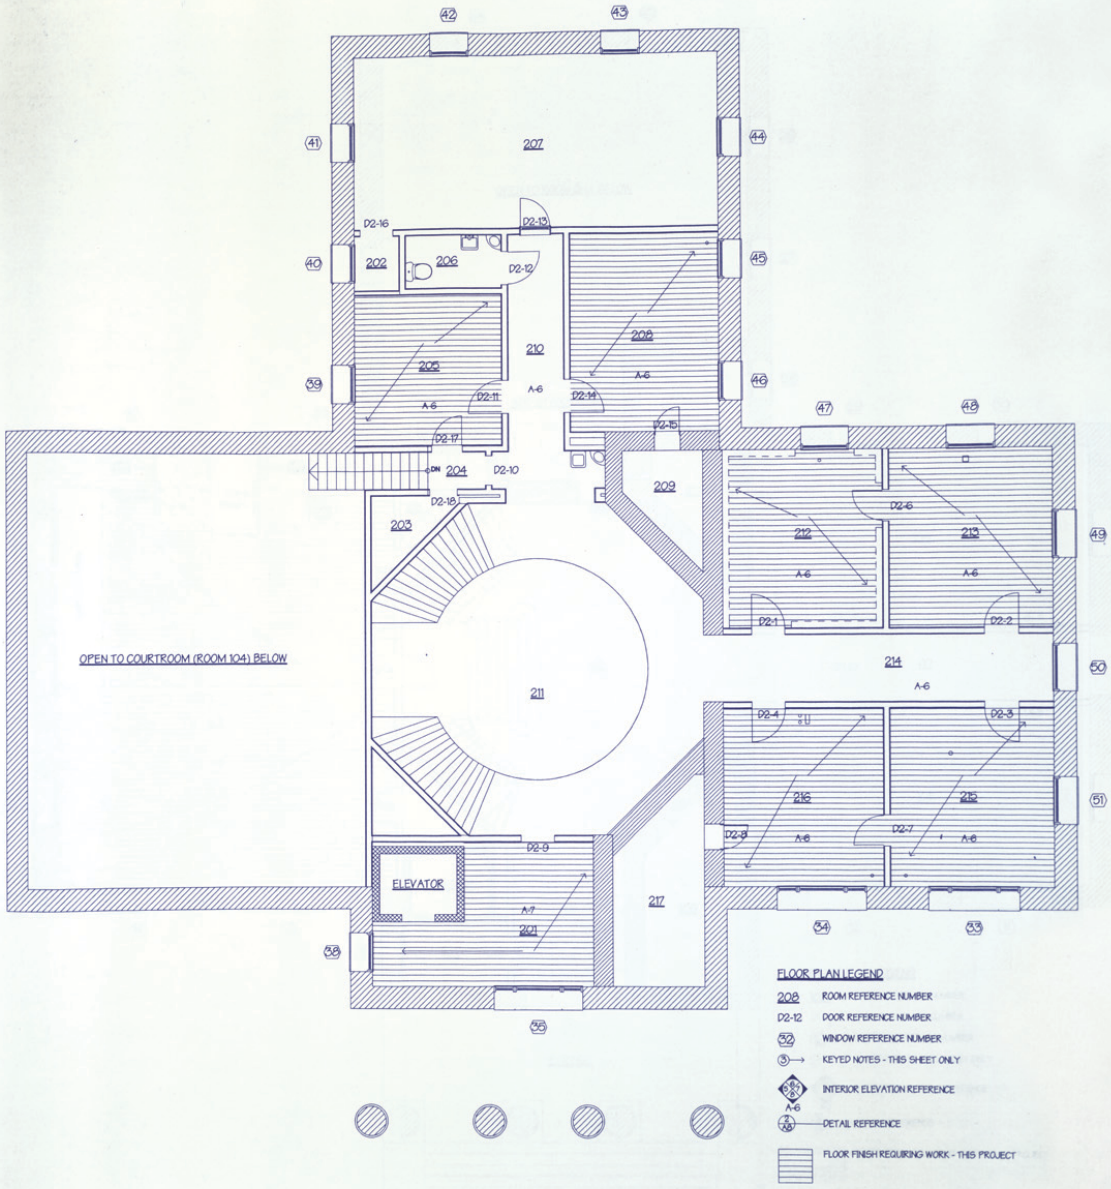

FLOOR PLAN LEGEND

208	ROOM REFERENCE NUMBER
D2-12	DOOR REFERENCE NUMBER
52	WINDOW REFERENCE NUMBER
3	KEYED NOTES - THIS SHEET ONLY
3 A-7	INTERIOR ELEVATION REFERENCE
A-6	DETAIL REFERENCE
	FLOOR FINISH REQUIRING WORK - THIS PROJECT

1 / A1 SECOND LEVEL PLAN
Scale 3/16" = 1'-0"

RESTORATION SCHEDULE: SECOND LEVEL/COURTROOM PLAN

ROOM 207:
- FLOORS: REPAIR WOOD STRIP FLOORS. REFINISH FLOORS PER SPECIFICATIONS. SEE SECOND LEVEL PLAN, SHEET A1.
- WALLS: REPAIR, RESTORE & REPAINT PLASTER WALLS. SEE ELEVATIONS, SHEET A7.
- CEILINGS: REPAIR, RESTORE & PAINT METAL CEILINGS. SEE SECOND LEVEL CEILING PLAN, SHEET A4.
- BASE/CASINGS/TRIM: REPAIR, RESTORE & REFINISH WOOD BASE, TRIM, AND DOOR AND WINDOW CASINGS. SEE ELEVATIONS, SHEET A7.
- WINDOWS: REPAIR, RESTORE AND REFINISH INTERIOR SURFACES OF WINDOW SASH AND FRAMES. SEE ELEVATIONS, SHEET A7.
- DOORS: NO WORK REQUIRED UNDER THIS CONTRACT.

ROOM 205:
- FLOORS: REPAIR WOOD STRIP FLOORS. REFINISH FLOORS PER SPECIFICATIONS. SEE SECOND LEVEL PLAN, SHEET A1.
- WALLS: REPAIR, RESTORE & REPAINT PLASTER WALLS. SEE ELEVATIONS, SHEET A6.
- CEILINGS: REMOVE AND SALVAGE FOR REUSE EXISTG METAL CEILING. INSTALL NEW METAL CEILING. SEE SECOND LEVEL CEILING PLAN, SHEET A4.
- BASE/CASINGS/TRIM: REPAIR, RESTORE & REFINISH WOOD BASE, TRIM, AND DOOR AND WINDOW CASINGS. SEE ELEVATIONS, SHEET A6.
- WINDOWS: REPAIR, RESTORE AND REFINISH INTERIOR SURFACES OF WINDOW SASH AND FRAMES. SEE ELEVATIONS, SHEET A6.
- DOORS: REPAIR, RESTORE AND REFINISH WOOD DOORS. REPAIR EXISTG OR INSTALL NEW HARDWARE PER HARDWARE SCHEDULE. SEE ELEVATIONS, SHEET A6.

ROOM 206:
- FLOORS: NO WORK REQUIRED UNDER THIS CONTRACT.
- WALLS: NO WORK REQUIRED UNDER THIS CONTRACT.
- CEILINGS: REPAIR AND REPAINT EXISTG METAL CEILING. INSTALL NEW EXHAUST FAN. SEE SECOND LEVEL CEILING PLAN, SHEET A4.
- BASE/CASINGS/TRIM: APPLY FINISH TO ALL UNFINISHED WOOD BASE, TRIM, AND DOOR CASINGS.
- WINDOWS: NO WORK REQUIRED UNDER THIS CONTRACT.
- DOORS: APPLY FINISH TO UNFINISHED WOOD DOOR.

ROOM 208:
- FLOORS: REMOVE & SALVAGE WOOD STRIP FLOOR. REMOVE SUBFLOOR. INSTALL NEW SUBFLOOR AND REPLACE STRIP FLOOR. SEE SECOND LEVEL PLAN, SHEET A1.
- WALLS: REPAIR, RESTORE & REPAINT PLASTER WALLS. SEE ELEVATIONS, SHEET A6.
- CEILINGS: REMOVE AND SALVAGE FOR REUSE EXISTG METAL CEILING. INSTALL NEW METAL CEILING. SEE SECOND LEVEL CEILING PLAN, SHEET A4.
- BASE/CASINGS/TRIM: REPAIR, RESTORE & REFINISH WOOD BASE, TRIM, AND DOOR AND WINDOW CASINGS. SEE ELEVATIONS, SHEET A6.
- WINDOWS: REPAIR, RESTORE AND REFINISH INTERIOR SURFACES OF WINDOW SASH AND FRAMES. SEE ELEVATIONS, SHEET A6.
- DOORS: REPAIR, RESTORE AND REFINISH WOOD DOORS. REPAIR EXISTG OR INSTALL NEW HARDWARE PER HARDWARE SCHEDULE. SEE ELEVATIONS, SHEET A6.

ROOM 212:
- FLOORS: REPAIR WOOD STRIP FLOORS. REFINISH FLOORS PER SPECIFICATIONS. SEE SECOND LEVEL PLAN, SHEET A1.
- WALLS: REPAIR & PAINT WOOD SHELVES AND PLASTER WALLS. SEE ELEVATIONS, SHEET A6.
- CEILINGS: REPAIR, RESTORE & PAINT METAL CEILINGS. SEE SECOND LEVEL CEILING PLAN, SHEET A4.
- BASE/CASINGS/TRIM: REPAIR, RESTORE & REFINISH WOOD BASE, TRIM, AND DOOR AND WINDOW CASINGS. SEE ELEVATIONS, SHEET A6.
- WINDOWS: REPAIR, RESTORE AND REFINISH INTERIOR SURFACES OF WINDOW SASH AND FRAMES. SEE ELEVATIONS, SHEET A6.
- DOORS: REPAIR, RESTORE AND REFINISH WOOD DOORS. REPAIR EXISTG OR INSTALL NEW HARDWARE PER HARDWARE SCHEDULE. SEE ELEVATIONS, SHEET A6.

ROOM 213:
- FLOORS: REPAIR WOOD STRIP FLOORS. REFINISH FLOORS PER SPECIFICATIONS. SEE SECOND LEVEL PLAN, SHEET A1.
- WALLS: REMOVE WALL FURRING. REPAIR & PAINT PLASTER WALLS. SEE ELEVATIONS, SHEET A6.
- CEILINGS: REMOVE, REPLACE & PAINT METAL CEILINGS. SEE SECOND LEVEL CEILING PLAN, SHEET A4.
- BASE/CASINGS/TRIM: INSTALL NEW WOOD BASE, TRIM, AND DOOR AND WINDOW CASINGS. FINISH WOOD PER SPECIFICATIONS. SEE ELEVATIONS, SHEET A6.
- WINDOWS: REPAIR, RESTORE AND REFINISH INTERIOR SURFACES OF WINDOW SASH AND FRAMES. SEE ELEVATIONS, SHEET A6.
- DOORS: REPAIR, RESTORE AND REFINISH WOOD DOORS. REPAIR EXISTG OR INSTALL NEW HARDWARE PER HARDWARE SCHEDULE. SEE ELEVATIONS, SHEET A6.

ROOM 210, 214, 215, 216:
- FLOORS: REPAIR WOOD STRIP FLOORS. REFINISH FLOORS PER SPECIFICATIONS. SEE SECOND LEVEL PLAN, SHEET A1.
- WALLS: REPAIR, RESTORE AND REPAINT PLASTER WALLS. SEE ELEVATIONS, SHEET A6.
- CEILINGS: REPAI RESTORE, REPAINT METAL CEILINGS. SEE SECOND LEVEL CEILING PLAN, SHEET A4.
- BASE/CASINGS/TRIM: REPAIR, RESTORE AND REFINISH WOOD BASE, TRIM, AND DOOR AND WINDOW CASINGS. SEE ELEVATIONS, SHEET A6.
- WINDOWS: REPAIR, RESTORE AND REFINISH INTERIOR SURFACES OF WINDOW SASH AND FRAMES. SEE ELEVATIONS, SHEET A6.
- DOORS: REPAIR, RESTORE AND REFINISH WOOD DOORS. REPAIR EXISTG OR INSTALL NEW HARDWARE PER HARDWARE SCHEDULE. SEE ELEVATIONS, SHEET A6.

SECOND LEVEL KEYED NOTES

1. REPAIR AND RESTORE EXISTG WOOD T & G FLOOR. STRIP AND/OR SAND OFF EXISTG PAINT FINISH. PREPARE FOR REFINISHING AND REFINISH PER SPECIFICATIONS.
2. REPAIR HOLES AND/OR PENETRATIONS THROUGH WOOD FLOOR. CAP ALL PIPES. REPAIR VOIDS WITH STRIP FLOOR TO MATCH EXISTG FLOORING.
3. REPAIR AND RESTORE EXISTG WOOD SHELVING. PREPARE FOR PAINTING AND REPAINT PER SPECIFICATIONS.
4. REMOVE AND SALVAGE EXISTG WOOD STRIP FLOOR. REMOVE EXISTG WOOD SUBFLOOR AND REPLACE WITH NEW PLYWOOD SUBFLOOR. INSTALL SALVAGED WOOD STRIP FLOOR AND ADDITIONAL NEW FLOORING TO MATCH EXISTG WHERE REQUIRED. PREPARE FLOOR FOR REFINISHING AND REFINISH PER SPECIFICATIONS.

DRAWN BY:	DATE:
JW	8/05
CHECKED BY:	DATE:
JW	8/05

SCALE: AS NOTED

REVISIONS:

SECOND LEVEL FLOOR PLAN

HISTORIC SANTA CRUZ COUNTY COURTHOUSE

INTERIOR RESTORATION AND DOME REPAIR PROJECT

LOCATION:
East Morley Avenue at North Court Street
Nogales, Arizona

OWNER:
Santa Cruz County
Finance Department
2150 N. Congress Dr.
Suite 118
Nogales, AZ 85621
(520) 375-7820

WOODWARD ARCHITECTURAL GROUP
323 North Agassiz Street
Second Floor
Flagstaff, Arizona 86001
(928) 606-2173

NOT FOR CONSTRUCTION OR REGULATORY REVIEW ONLY

REGISTERED ARCHITECT 17880 JAMES W. WOODWARD, JR. Date Signed ARIZONA, U.S.A.

SHEET A.1 OF