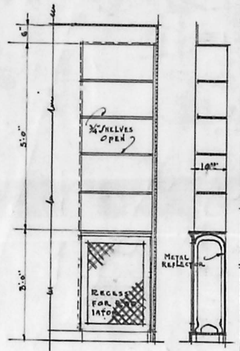

DETAIL OF TOWEL CABINET-BATH RM #1
"REVERSE FOR BOOKCASE IN BED ROOM #3.

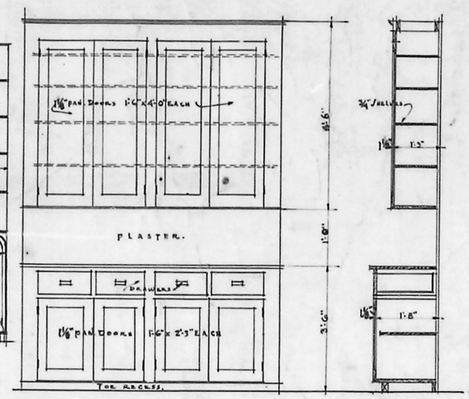

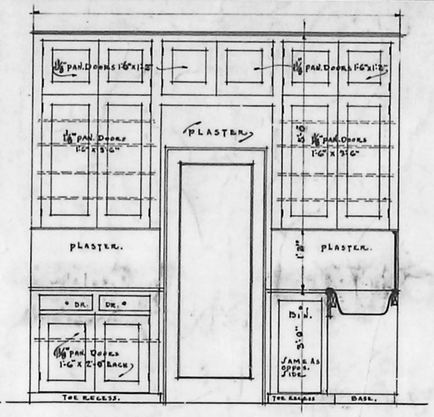

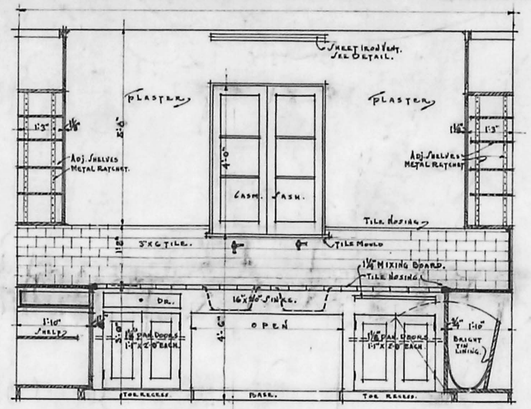

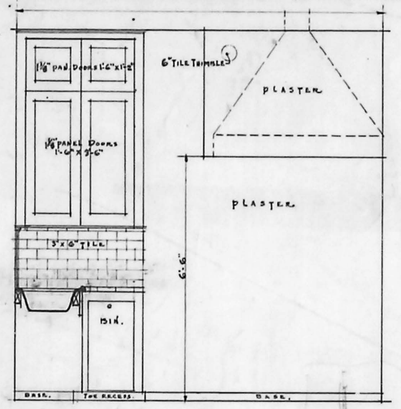

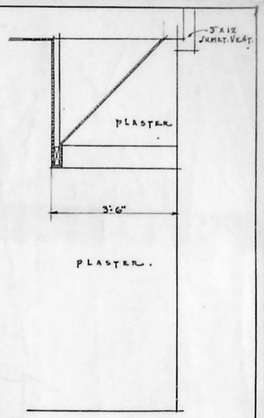

DETAIL OF TOE RECESS.
SCALE 3"=1'-0"

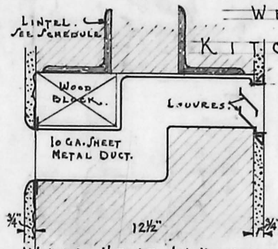

WALL VENT IN KITCHEN.
SCALE 3"

KITCHEN DETAILS.
SCALE ½"=1'-0"

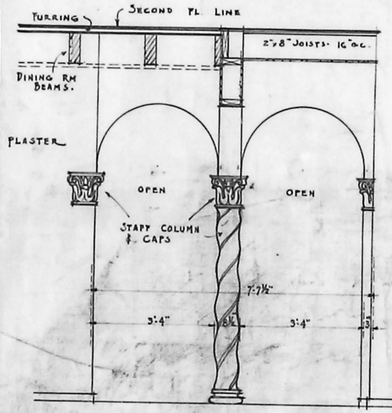

ELEVATION TOWARD BREAKFAST RM.
LOOKING FROM DINING RM.
SCALE ½"=1'-0"

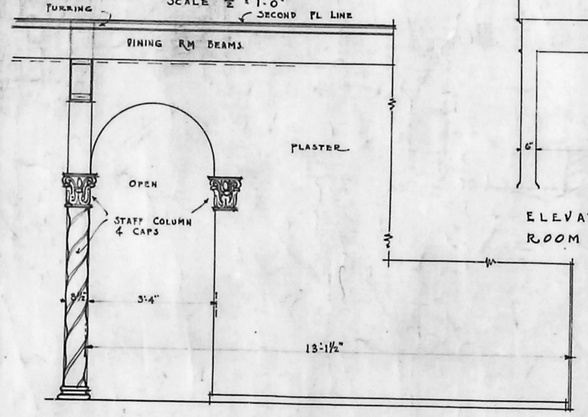

ELEVATION TOWARD KITCHEN
LOOKING FROM DINING RM.
SCALE ½"=1'-0"

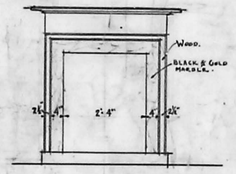

ELEV. OF BED ROOM FIREPLACE.

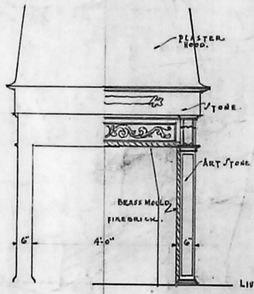

ELEVATION OF LIVING ROOM FIREPLACE.

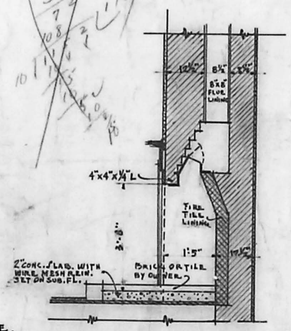

SECTION OF BED ROOM FIREPLACE. SCALE ½"=1'-0"

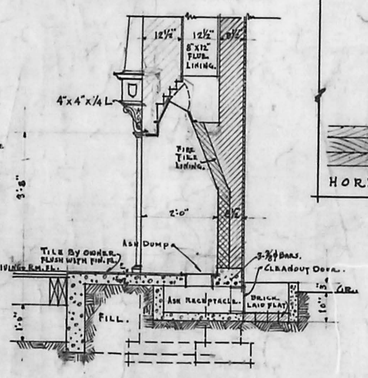

SECTION OF LIVING ROOM FIREPLACE. SCALE ½"=1'-0"

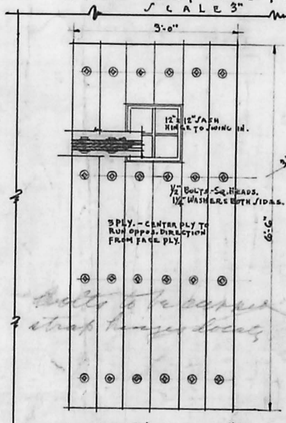

ELEVATION OF DOOR #2.
SCALE ¾"=1'-0"

HORIZ. SECT. OF HINGED LIGHT.
SCALE 3"=1'-0"

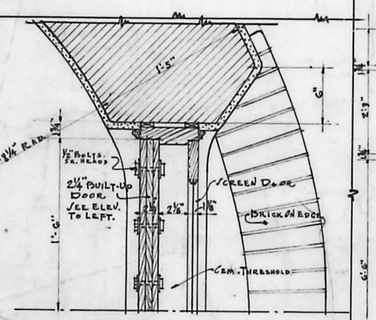

ONE HALF PLAN.

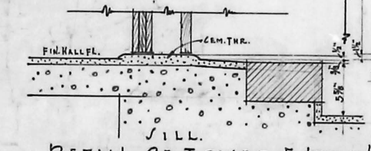

SILL.
DETAIL OF TOWER ENTRANCE
SCALE 1½"=1'-0"

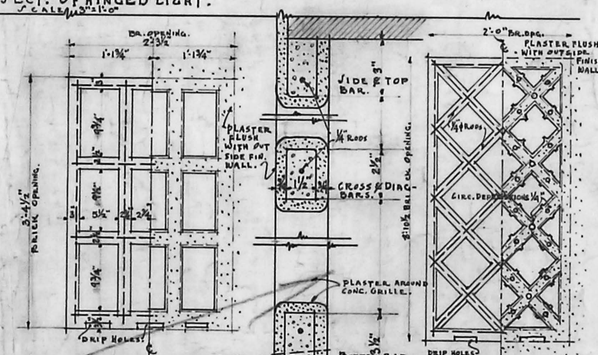

DETAIL OF CONC. GRILLE FOR WINDOWS "E".
SCALE 1"=1'-0"

DETAIL OF CONC. GRILLE "C".
SCALE 1"=1'-0"

SECTIONS.
SCALE 3"=1'-0"

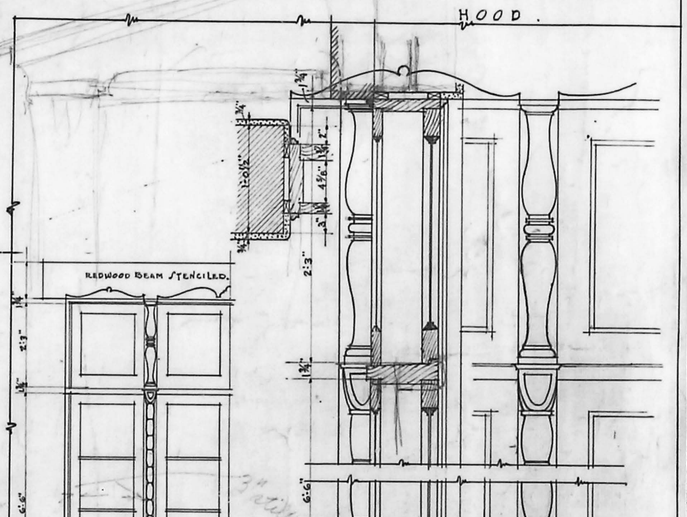

HALF ELEV. LIV. RM. FRENCH DOORS.
SCALE ½"=1'-0"

SECTION & MULLION ELEV. OF LIV. RM. DOOR.
SCALE 1½"=1'-0"

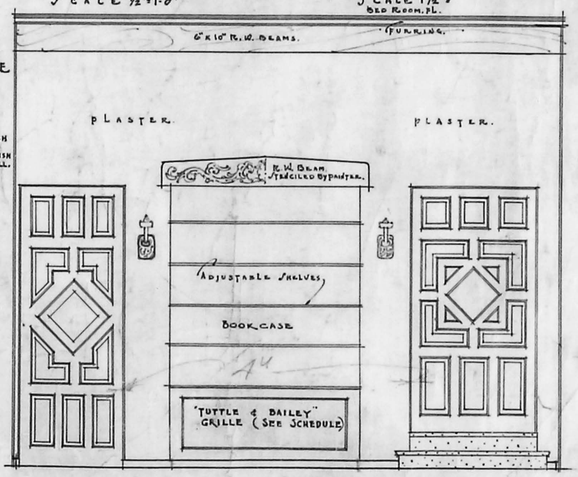

LESCHER & MAHONEY
ARCHITECTS
PHOENIX ARIZONA

RESIDENCE FOR MR. & MRS. FRANK E. COLES

COUNTRY CLUB PLACE PHOENIX ARIZONA

DRAWN BY W.T.D.
TRACED " W.T.D.
REVISED " A.R.W.
CHECKED "

DATE - AUGUST 1925

JOB No. 436

SHEET 8