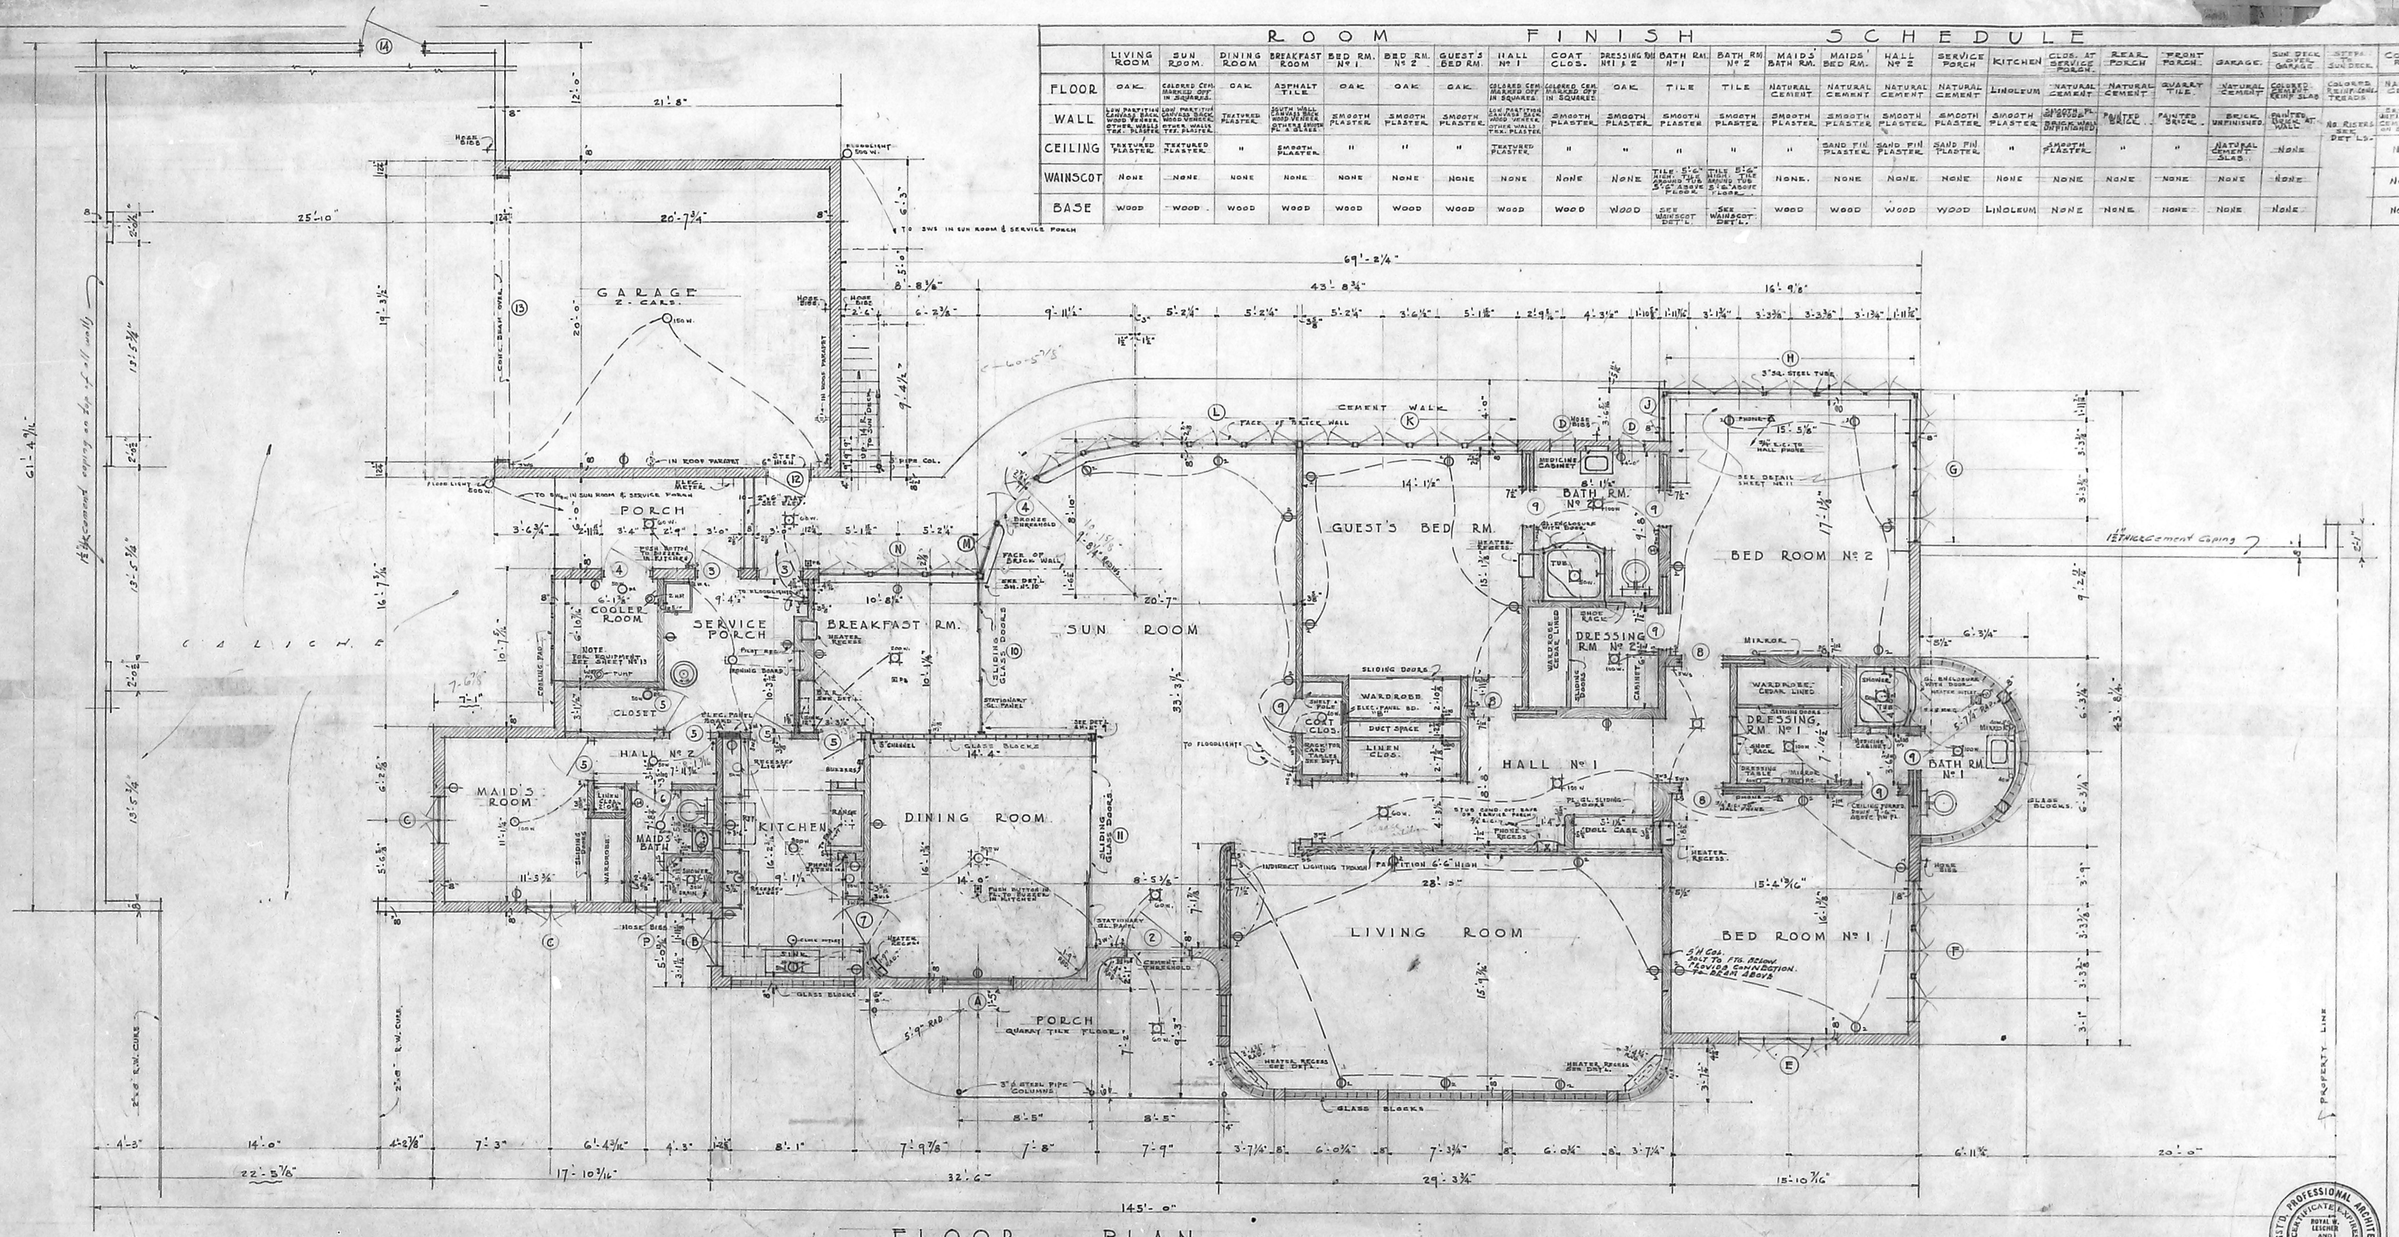

ROOM FINISH SCHEDULE

	LIVING ROOM	SUN ROOM	DINING ROOM	BREAKFAST ROOM	BED RM. Nº 1	BED RM. Nº 2	GUEST'S BED RM.	HALL Nº 1	COAT CLOS.	DRESSING RM Nº 1 & 2	BATH RM. Nº 1	BATH RM. Nº 2	MAID'S BATH RM.	MAID'S BED RM.	HALL Nº 2	SERVICE PORCH	KITCHEN	CLOS. AT SERVICE PORCH	REAR PORCH	FRONT PORCH	GARAGE	SUN DECK OVER GARAGE	STEPS SUN DECK	COOLER ROOM
FLOOR	OAK.	COLORED CEM. MARKED OFF IN SQUARES.	OAK.	ASPHALT TILE	OAK	OAK	OAK.	COLORED CEM. MARKED OFF IN SQUARES.	COLORED CEM. MARKED OFF IN SQUARES.	OAK.	TILE	TILE	NATURAL CEMENT.	NATURAL CEMENT	NATURAL CEMENT	NATURAL CEMENT	LINOLEUM	NATURAL CEMENT	NATURAL CEMENT	QUARRY TILE	NATURAL CEMENT	COLORED CEMENT SLAB	COLORED RELIEF CEM. TREADS	NATURAL CEMENT
WALL	LOW PARTITION CONSIST. BOOK WOOD VENEER, OVER WOOD FRAME, TEX. PLASTER.	LOW PARTITION CONSIST. BOOK WOOD VENEER, OVER WOOD FRAME, TEX. PLASTER.	TEXTURED PLASTER.	SOUTH WALL CONSIST. BOOK WOOD VENEER OVER WOOD FRAME, TEX. PLASTER.	SMOOTH PLASTER.	SMOOTH PLASTER.	SMOOTH PLASTER.	LOW PARTITION CONSIST. BOOK WOOD VENEER, OTHER WALLS TEX. PLASTER.	SMOOTH PLASTER.	SMOOTH PLASTER.	SMOOTH PLASTER	SMOOTH PLASTER.	SMOOTH PLASTER.	SMOOTH PLASTER.	SMOOTH PLASTER.	SMOOTH PLASTER.	SMOOTH PLASTER.	SMOOTH PL. ON STUDS BRICK WALL UNFINISHED	PAINTED BRICK.	PAINTED BRICK.	BRICK UNFINISHED	PAINTED BRICK AT WALL.		SMOOTH PLASTER.
CEILING	TEXTURED PLASTER.	TEXTURED PLASTER.	"	SMOOTH PLASTER.	"	"	"	TEXTURED PLASTER.	"	"	"	"	"	SAND FIN PLASTER.	SAND FIN PLASTER.	SAND FIN PLASTER.	"	SMOOTH PLASTER.	"	"	NATURAL CEMENT SLAB.	NONE		NONE
WAINSCOT	NONE	NONE	NONE	NONE	NONE	NONE	NONE	NONE	NONE	NONE	TILE 5'-6" ABOVE FLOOR. 5'-0" ABOVE FLOOR.	TILE 5'-6" ABOVE TUB & 5'-0" ABOVE FLOOR.	NONE.	NONE	NONE	NONE	NONE	NONE	NONE	NONE	NONE	NONE		NONE
BASE	WOOD	WOOD	WOOD	WOOD	WOOD	WOOD	WOOD	WOOD	WOOD	WOOD	SEE WAINSCOT DET'L.	SEE WAINSCOT DET'L.	WOOD	WOOD	WOOD	WOOD	LINOLEUM	NONE	NONE	NONE	NONE	NONE		NONE

DRAWN BY A.R.W.
TRACED BY A.R.W.
CHECKED BY L.J.M.
REVISED
DATE · OCTOBER - 1940.

RESIDENCE FOR DR. & MRS. B. L. MELTON

COUNTRY CLUB MANOR · PHOENIX · ARIZONA

LESCHER AND MAHONEY
ARCHITECTS
PHOENIX — ARIZONA

COMM. Nº 984
SHEET Nº 2

REGISTERED PROFESSIONAL ARCHITECT
CERTIFICATE NO. 1 ROYAL H. LESCHER AND LESLIE J. MAHONEY
DEC. 31, 1940
ARIZONA, U.S.A.