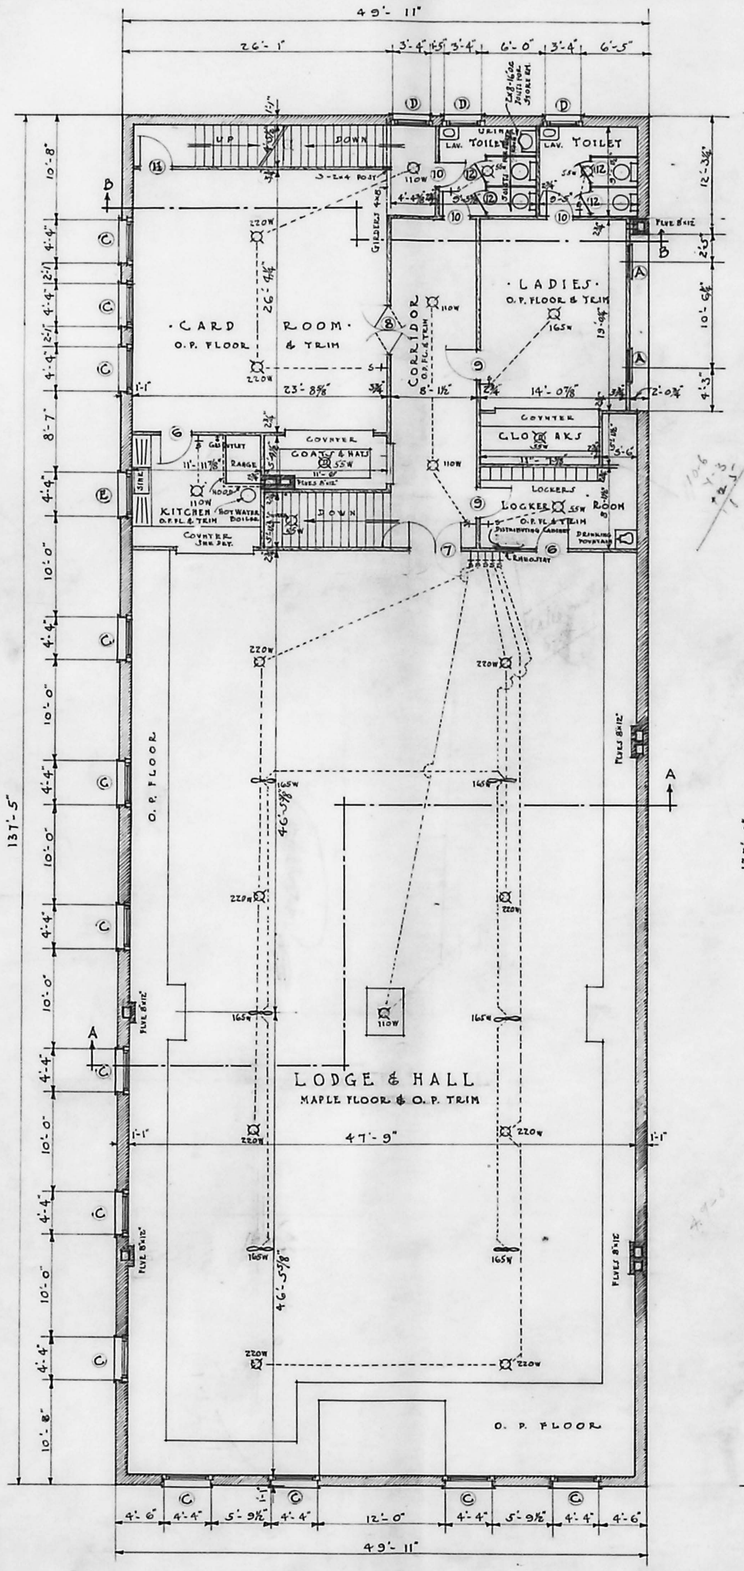

LESCHER, KIBBEY & MAHONEY
ARCHITECTS
PHOENIX ARIZONA

· BUILDING FOR ALIANZA HISPANO AMERICANO LODGE #9 ·

· LOCATED ON S.W. COR. OF FOURTH & JEFFERSON STREETS ·
· PHOENIX · · ARIZONA ·

SCALE 1/8" = 1'-0"
DRAWN BY HIROSE
TRACED BY "
REVISED BY
CHECKED BY
DATE SEPT. 1931

366
1