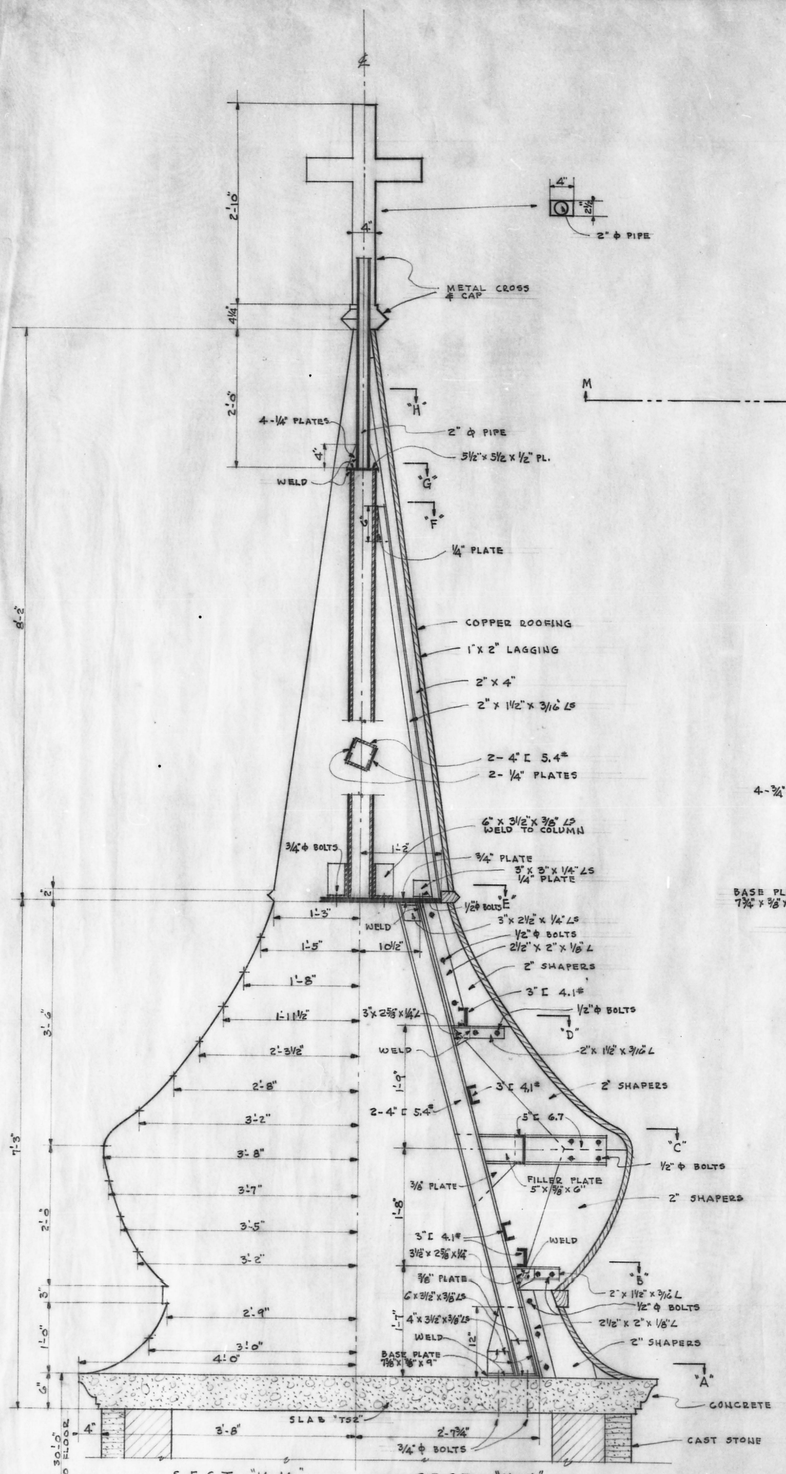

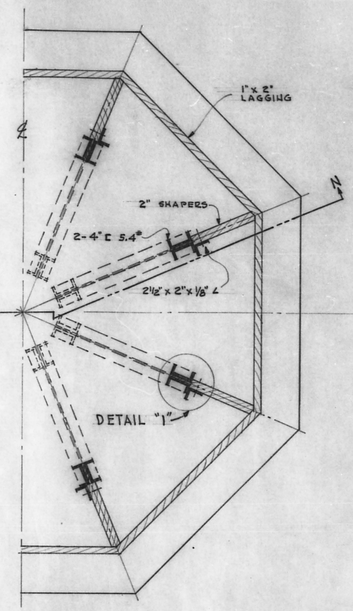

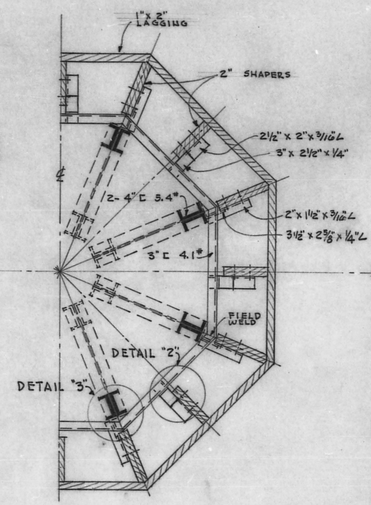

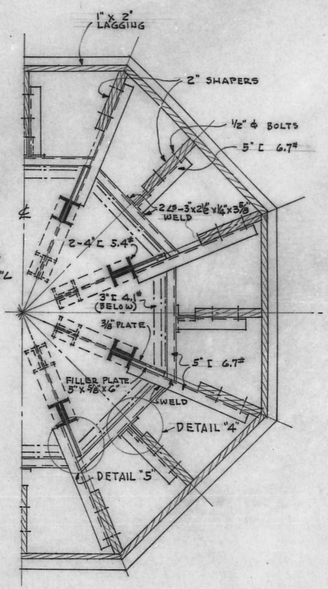

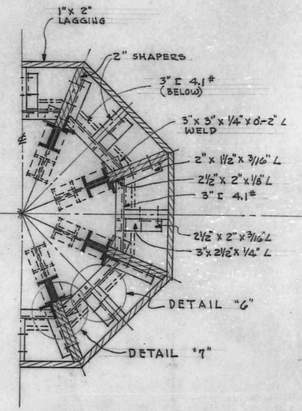

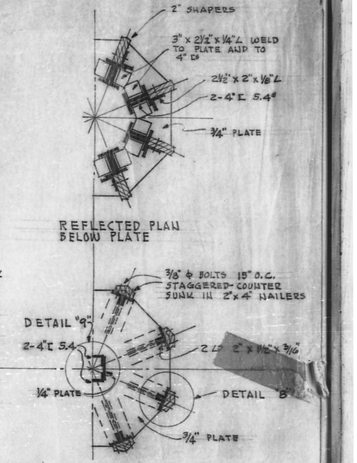

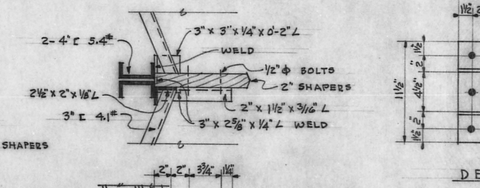

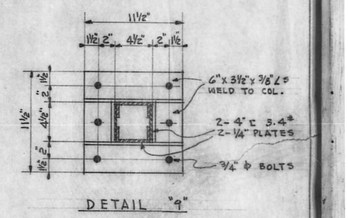

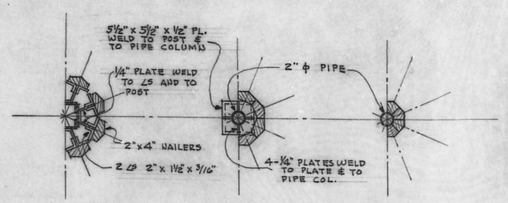

DETAILS OF EAST TOWER AND SPIRAL

PLANS SCALE 1"=1'-0"
DETAILS SCALE 1½"=1'-0"

REGIST'D. PROFESSIONAL ARCHITECT — CERTIFICATE EXPIRES DEC. 31, 1945 — ROYAL W. LESCHER AND LESLIE J. MAHONEY — PHOENIX, ARIZONA, U.S.A.

DRAWN BY	A.H.W. - P.C.
TRACED BY	A.H.W.
CHECKED BY	R.W.L.
REVISED	
DATE	OCTOBER 1945

ADDITION AND ALTERATIONS TO HELLENIC ORTHODOX CHURCH

PHOENIX ARIZONA

LESCHER AND MAHONEY ARCHITECTS
PHOENIX • ARIZONA

COMM. Nº 1292
SHEET Nº 6