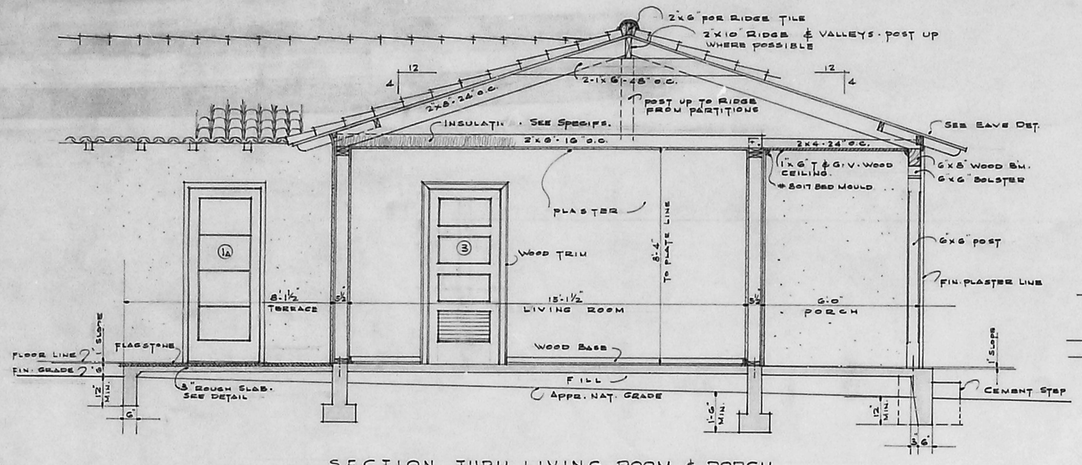

SECTION THRU LIVING ROOM & PORCH

SCALE: 3/8" = 1'-0"

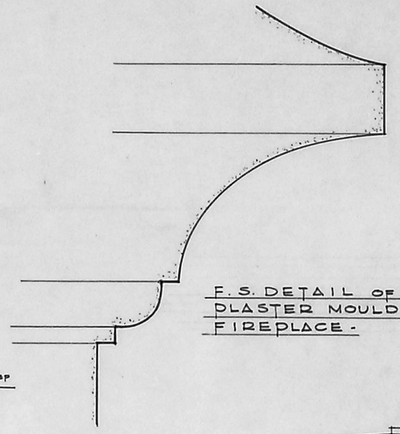

F.S. DETAIL OF RUN PLASTER MOULD AT FIREPLACE.

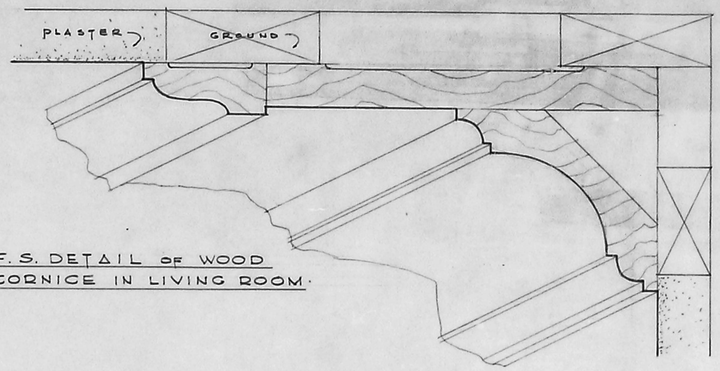

F.S. DETAIL OF WOOD CORNICE IN LIVING ROOM.

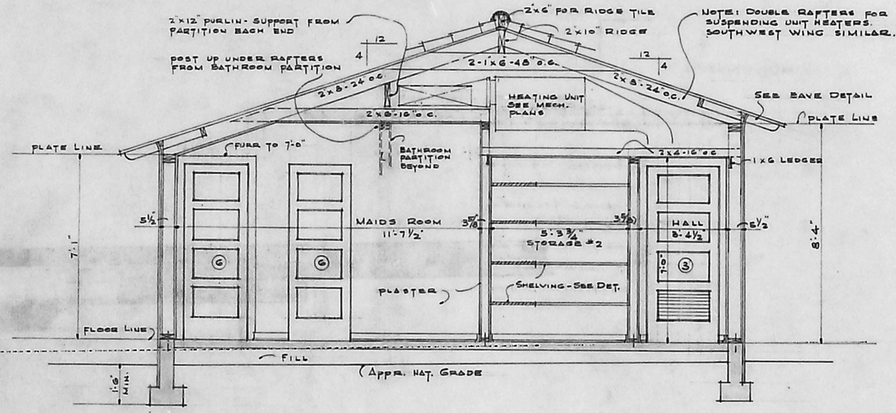

· SECTION THRU SOUTHEAST WING ·

SCALE: 3/8" = 1'-0"

Note: Double Rafters for suspending unit heaters. Southwest wing similar.

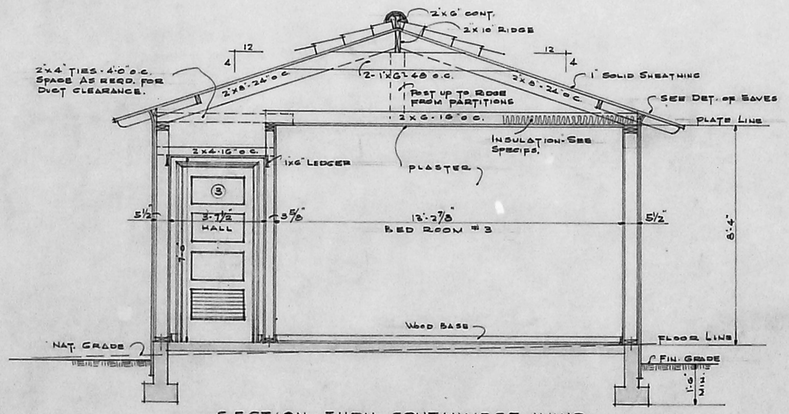

· SECTION THRU SOUTHWEST WING ·

SCALE: 3/8" = 1'-0"

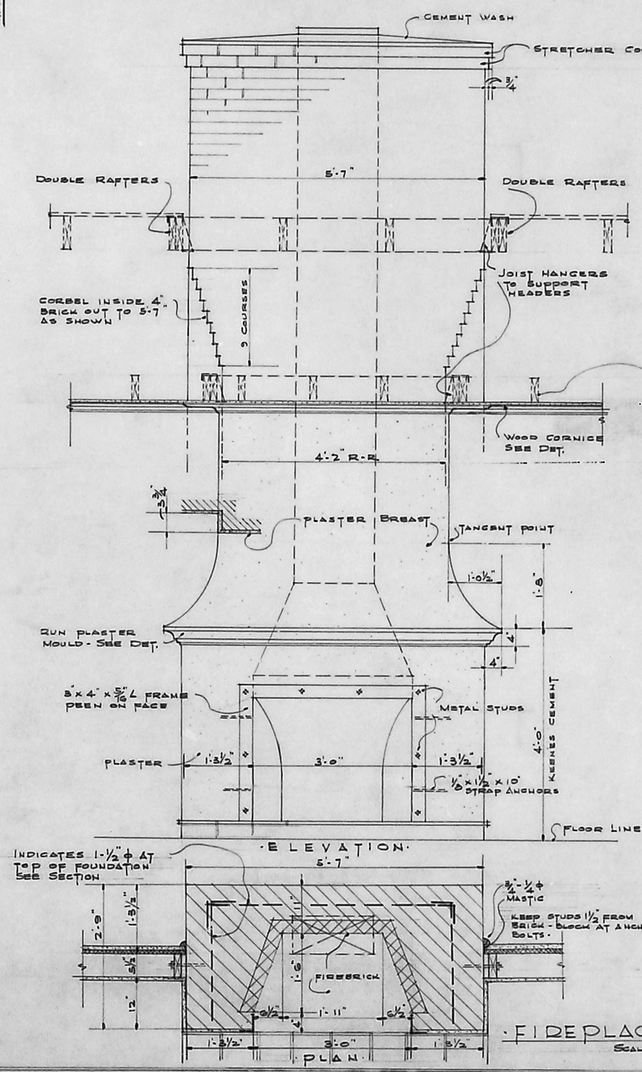

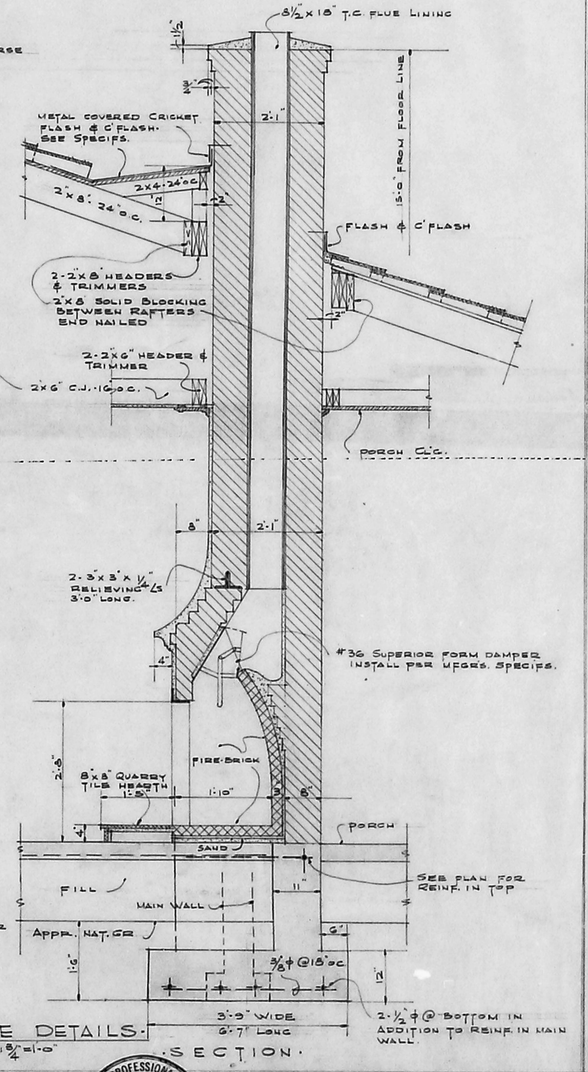

· FIREPLACE DETAILS ·

SCALE: 3/4" = 1'-0"

· SECTION ·

DRAWN BY	R.W.M.
TRACED BY	R.W.M.
CHECKED BY	R.W.L.
REVISED	
DATE:	JULY 1947

· A GUEST HOUSE ·

· FOR ·

INSPIRATION CONSOLIDATED COPPER CO.

INSPIRATION - ARIZONA

REGISTERED PROFESSIONAL ARCHITECT — CERTIFICATE EXPIRES — ROYAL W. LESCHER AND LESLIE J. MAHONEY — DEC. 31, 1947 — ARIZONA, U.S.A.

LESCHER & MAHONEY
- ARCHITECTS -
PHOENIX ARIZONA

COMM. NO. 1464

SHEET NO. 5