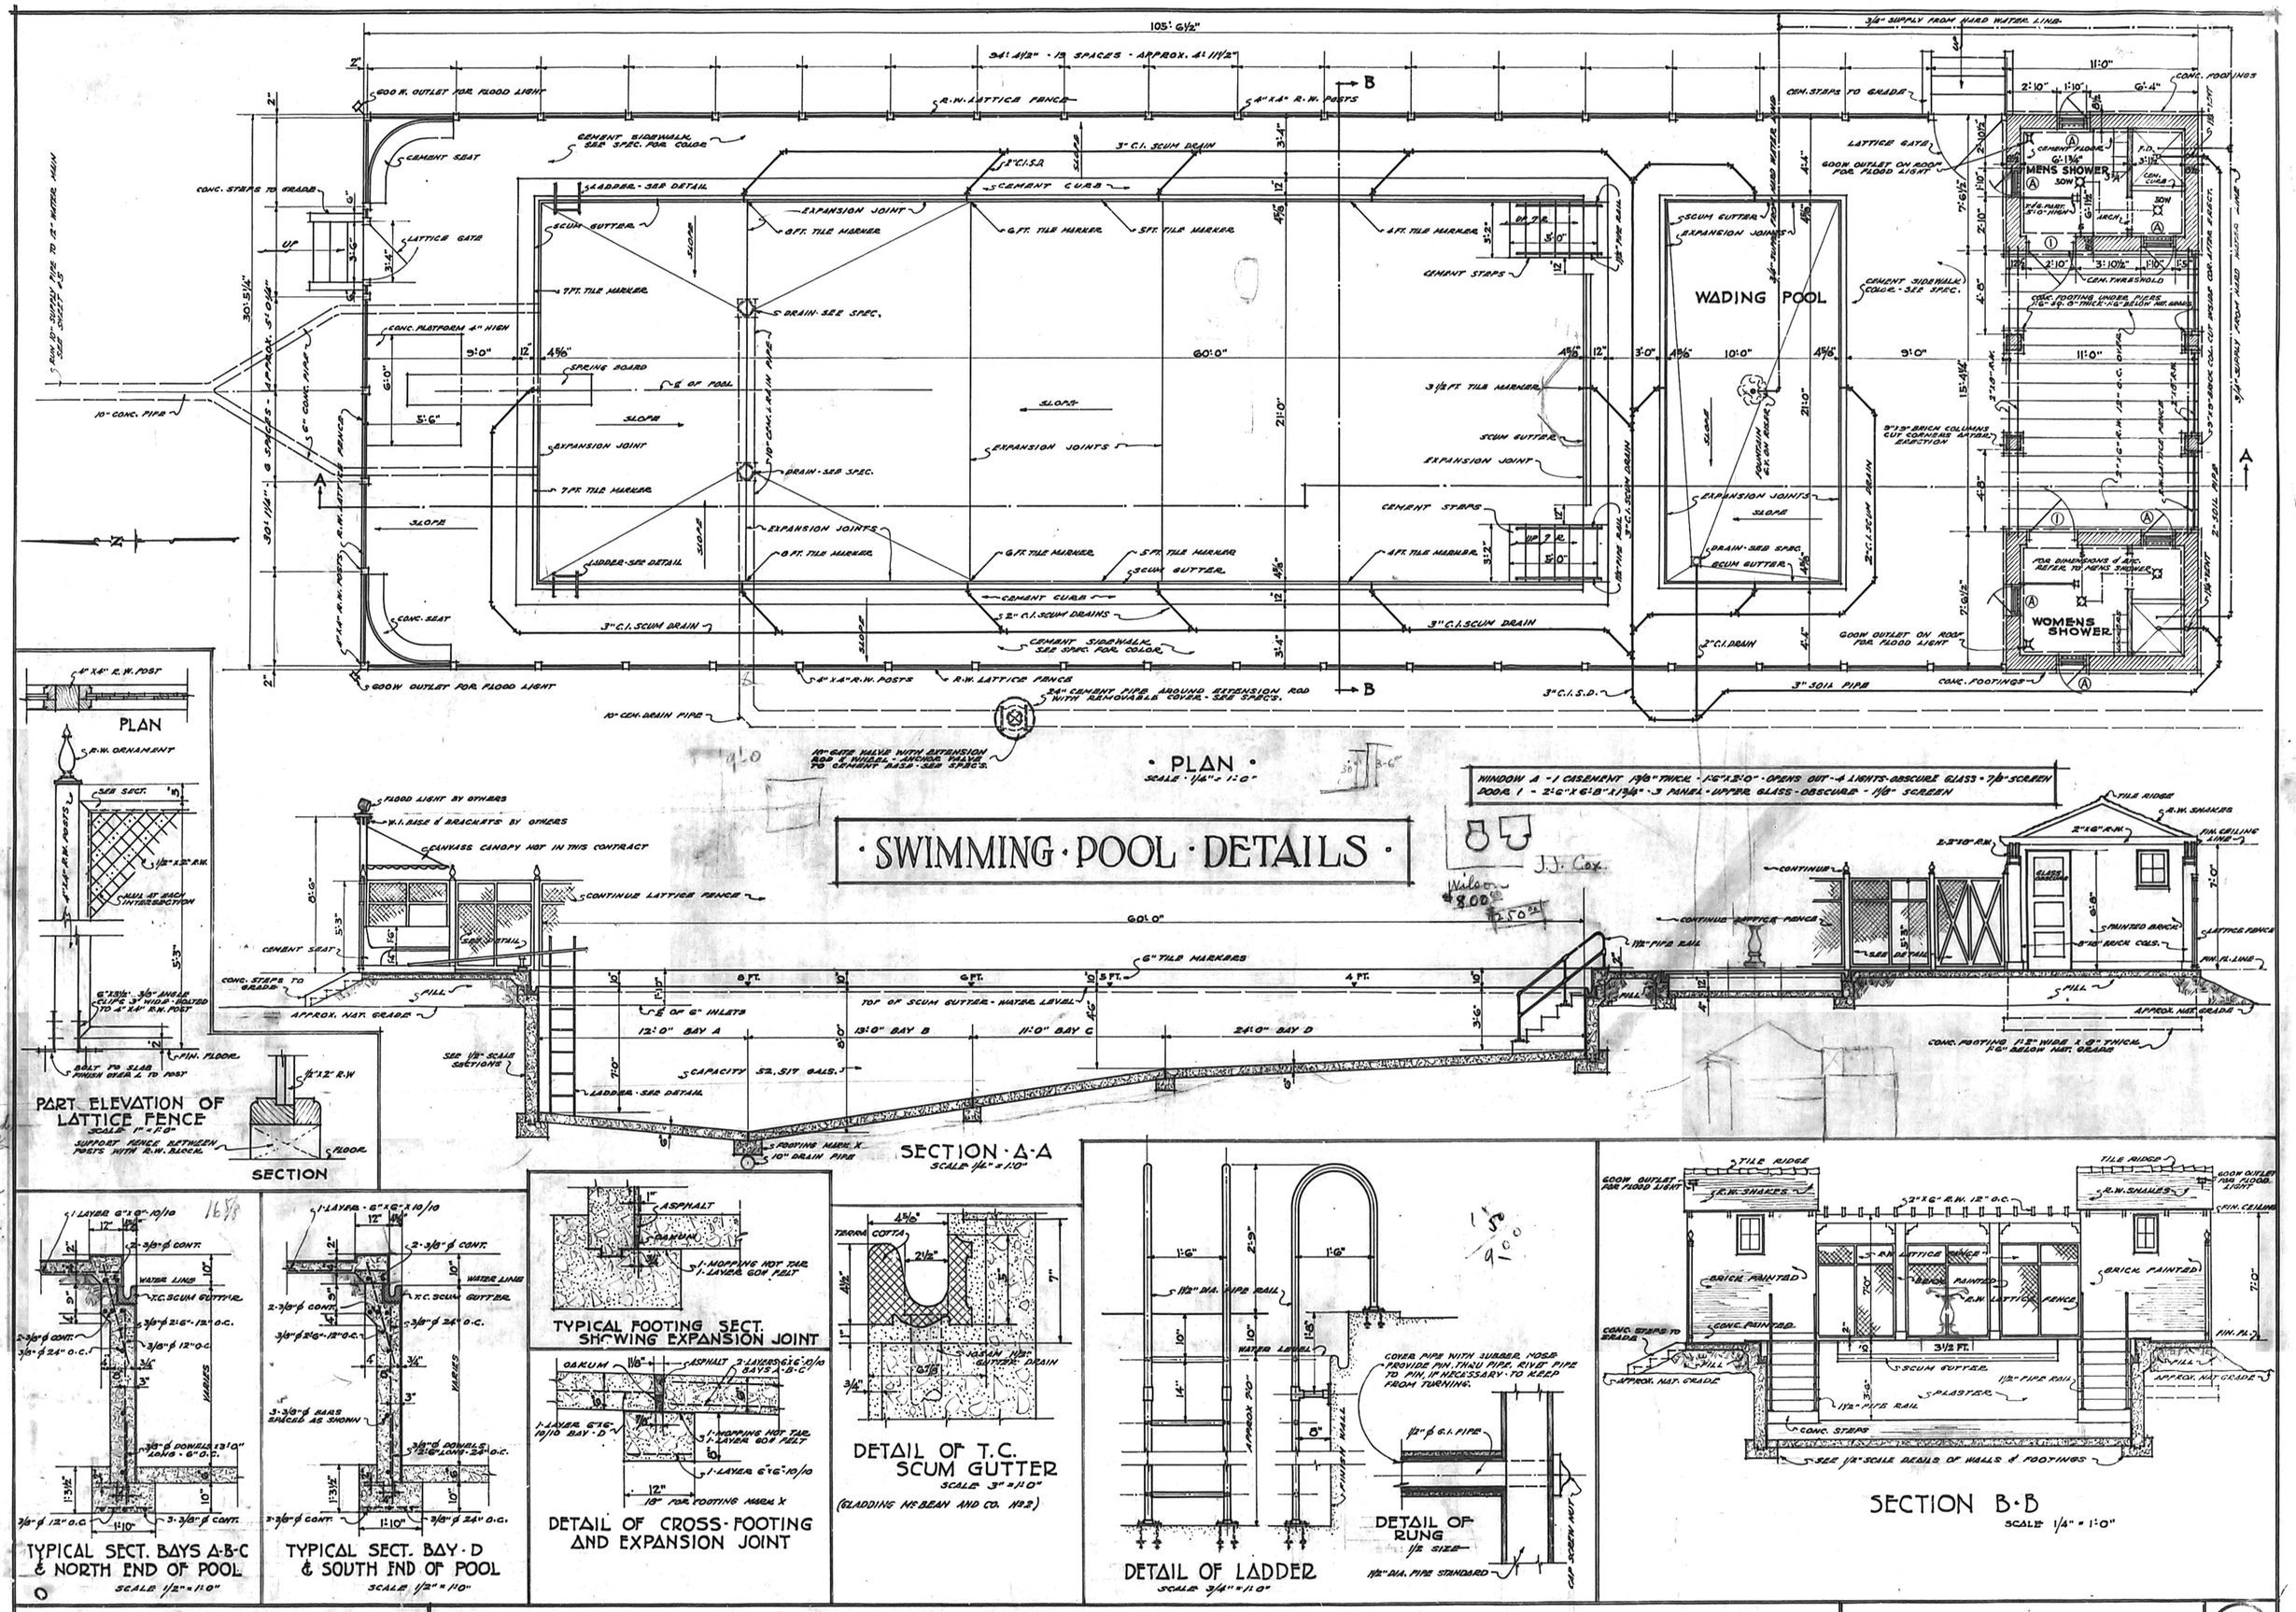

LESCHER AND MAHONEY
ARCHITECTS
PHOENIX ARIZONA

ADDITION TO A RESIDENCE FOR MR. & MRS. LYNN LOCKHART

ARCADIA ACRES PHOENIX ARIZONA

ARCHITECTURAL
DRAWN BY H.B.L.
TRACED BY
CHECKED BY L.J.M.
REVISED 1-12-29
SEPTEMBER 1928

JOB 530
SHEET 4