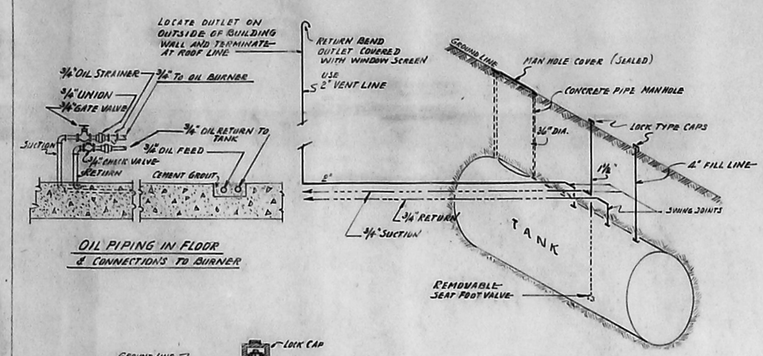

OIL PIPING IN FLOOR
& CONNECTIONS TO BURNER

UNDERGROUND OIL STORAGE
NO SCALE

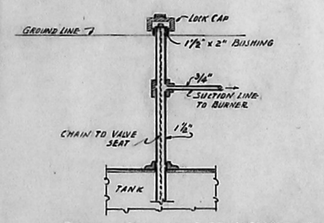

DETAIL - SUCTION LINE & TANK CONNECTION
NO SCALE

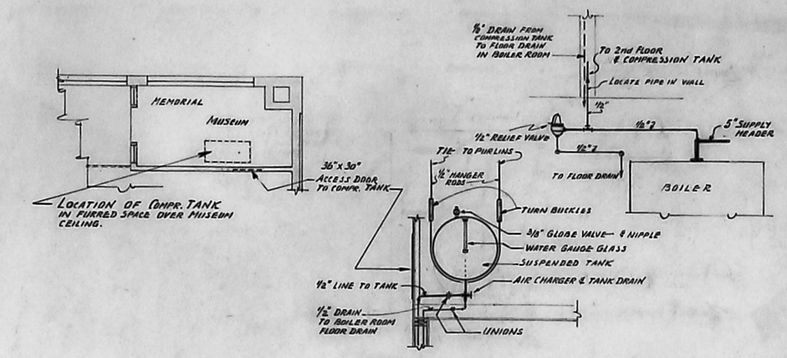

COMPRESSION TANK & PIPING DETAIL
NO SCALE

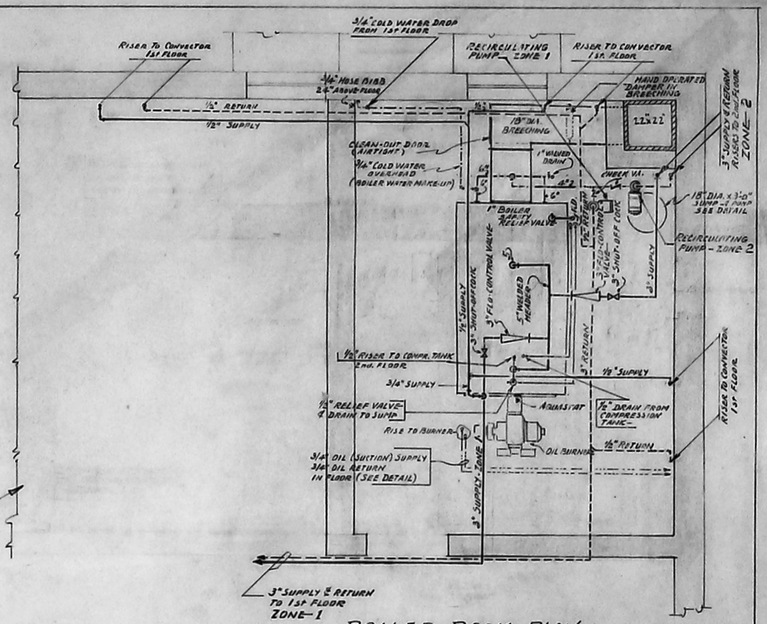

BOILER ROOM PLAN
SHOWING BOILER, EQUIPMENT & PIPING LOCATIONS
SCALE 3/8" = 1'-0"

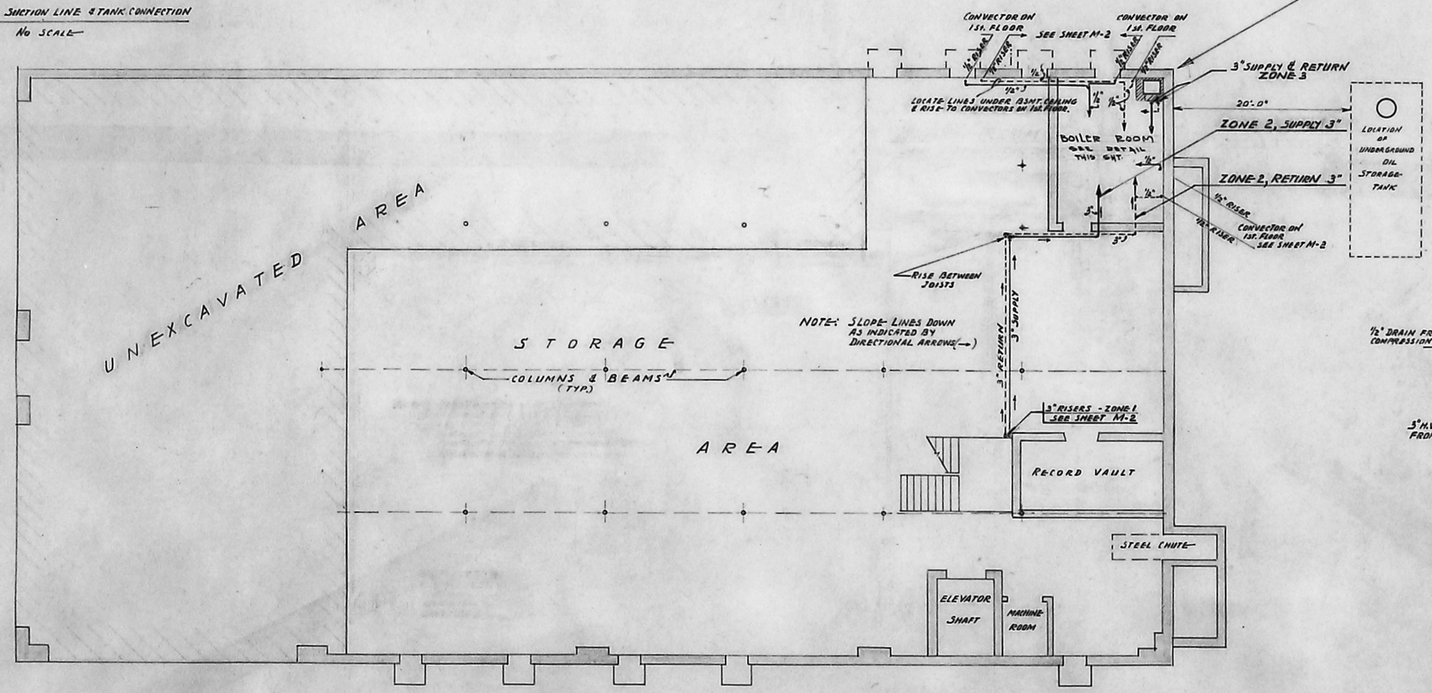

BASEMENT PLAN
SCALE 1/8" = 1'-0"

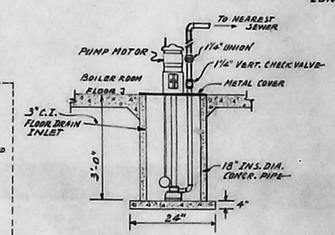

SUMP PUMP DETAIL
NO SCALE

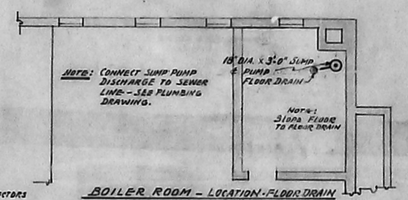

BOILER ROOM - LOCATION - FLOOR DRAIN
SCALE 1/8" = 1'-0"

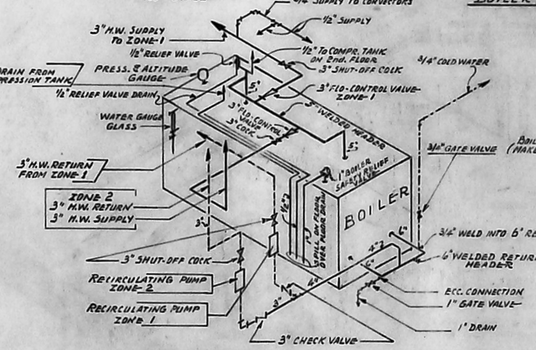

SCHEMATIC PIPING DIAGRAM
AT BOILER
NO SCALE

HEATING

DRAWN BY E.A. TRACED BY E.A. CHECKED BY C.C.S. REVISED DATE: OCTOBER, 1948	ALTERATIONS & ADDITIONS TO A STORE BUILDING FOR BECKER MERCANTILE COMPANY SPRINGERVILLE, ARIZONA	LESCHER AND MAHONEY ARCHITECTS PHOENIX ARIZ.